
This drawing is copyright. Figured dimensions only to be taken from this drawing. It is the contractors' responsibility to check all dimensions. Any boundaries indicated are those apparent from site survey. They may not be the legal boundaries, these must be verified by the site owner. It is the contractors' responsibility to ensure that construction work described or implied by this drawing is carried out in full accordance with all relevant health & safety legislation.

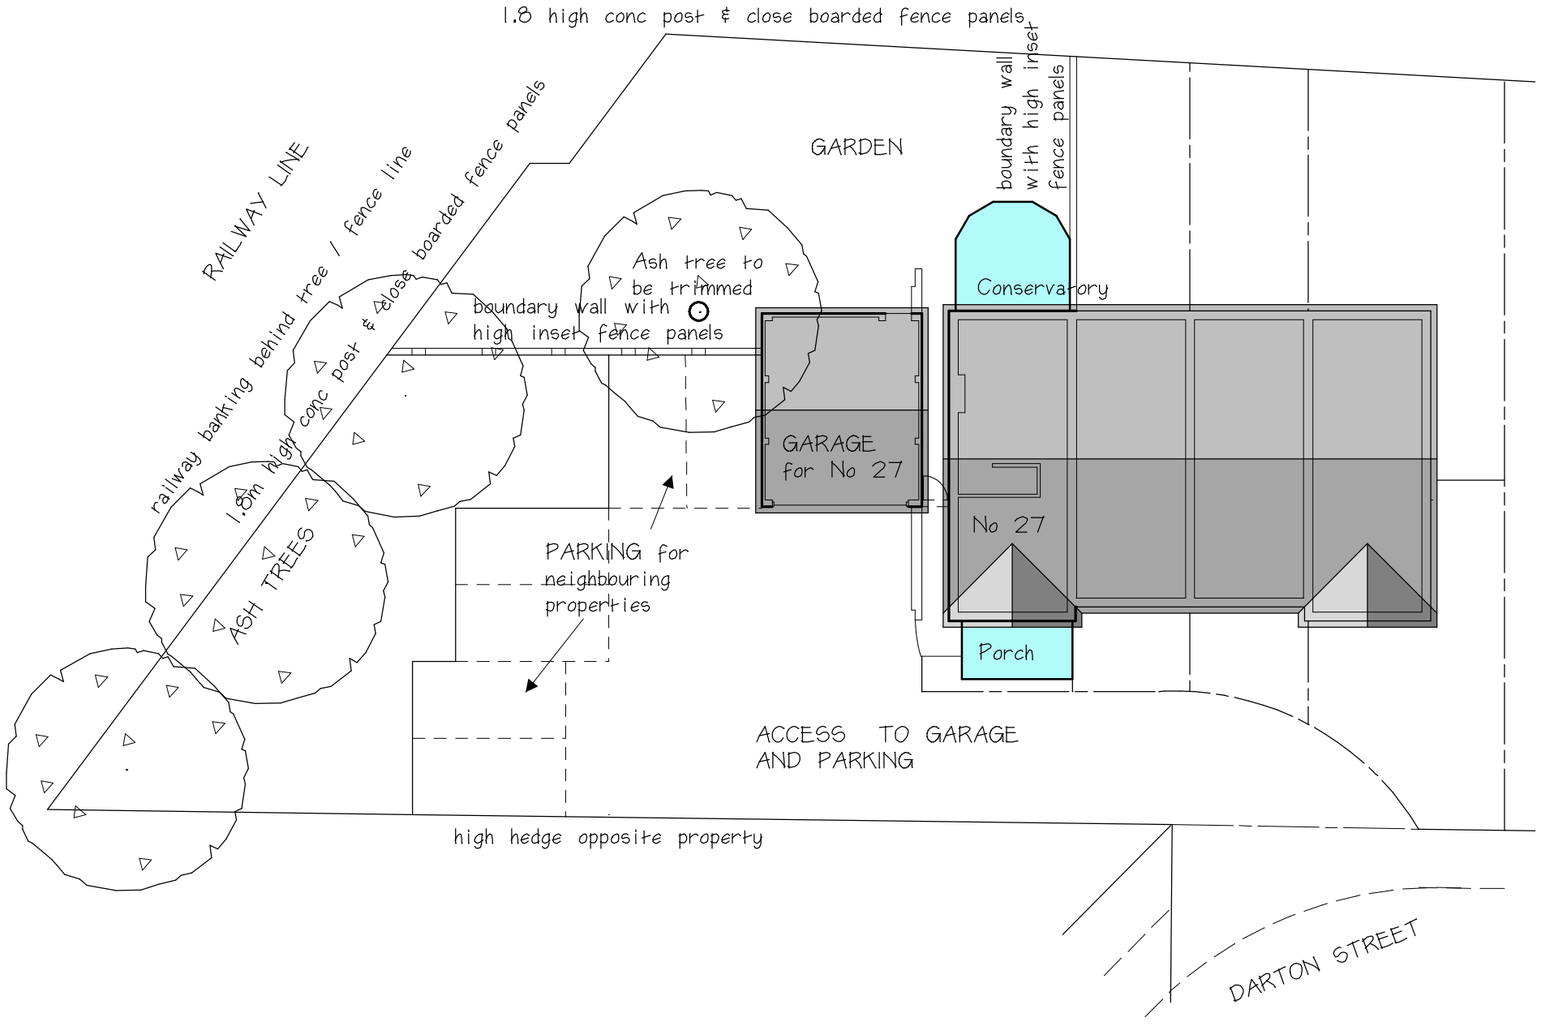

SITE PLAN

Client.
MISS JEAN THOMPSON

Site Address.
27 DARTON STREET
BARN SLEY
SOUTH YORKSHIRE
S70 3PN

Project.
PROPOSED FIRST FLOOR EXTENSION OVER GARAGE TO FORM THIRD BEDROOM

Mercia

Drawing.
SITE PLAN

Scale.	Date.	Drawn.
1:200	8.10.15	DJP

Drawing Number
MBC 15 : 939 : 03

Revision

PROJECT MANAGEMENT / ARCHITECTURAL SERVICES / BUILDING SURVEYING
www.merciabc.co.uk
Mercia Building Consultancy
Derek Preston: Head Office, 28 St. Faith's Drive, Coalville, Leicestershire. T 01543 835230 M 07739 039700 E derek@merciabc.co.uk