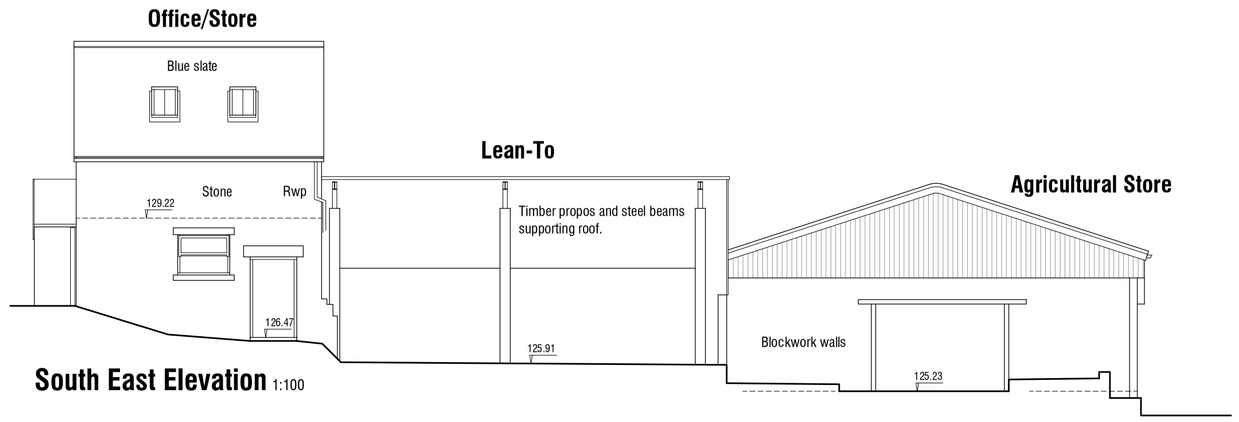
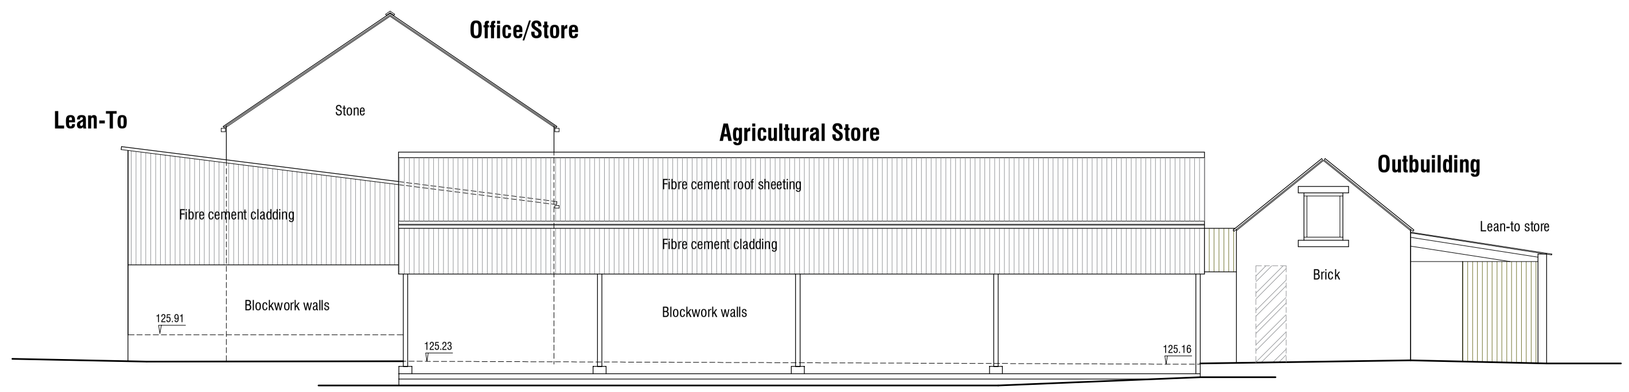



South East Elevation 1:100




North East Elevation 1:100


Dance Lane Farm
Dance Lane
Crane Moor
Sheffield
S35 7AW


# Survey

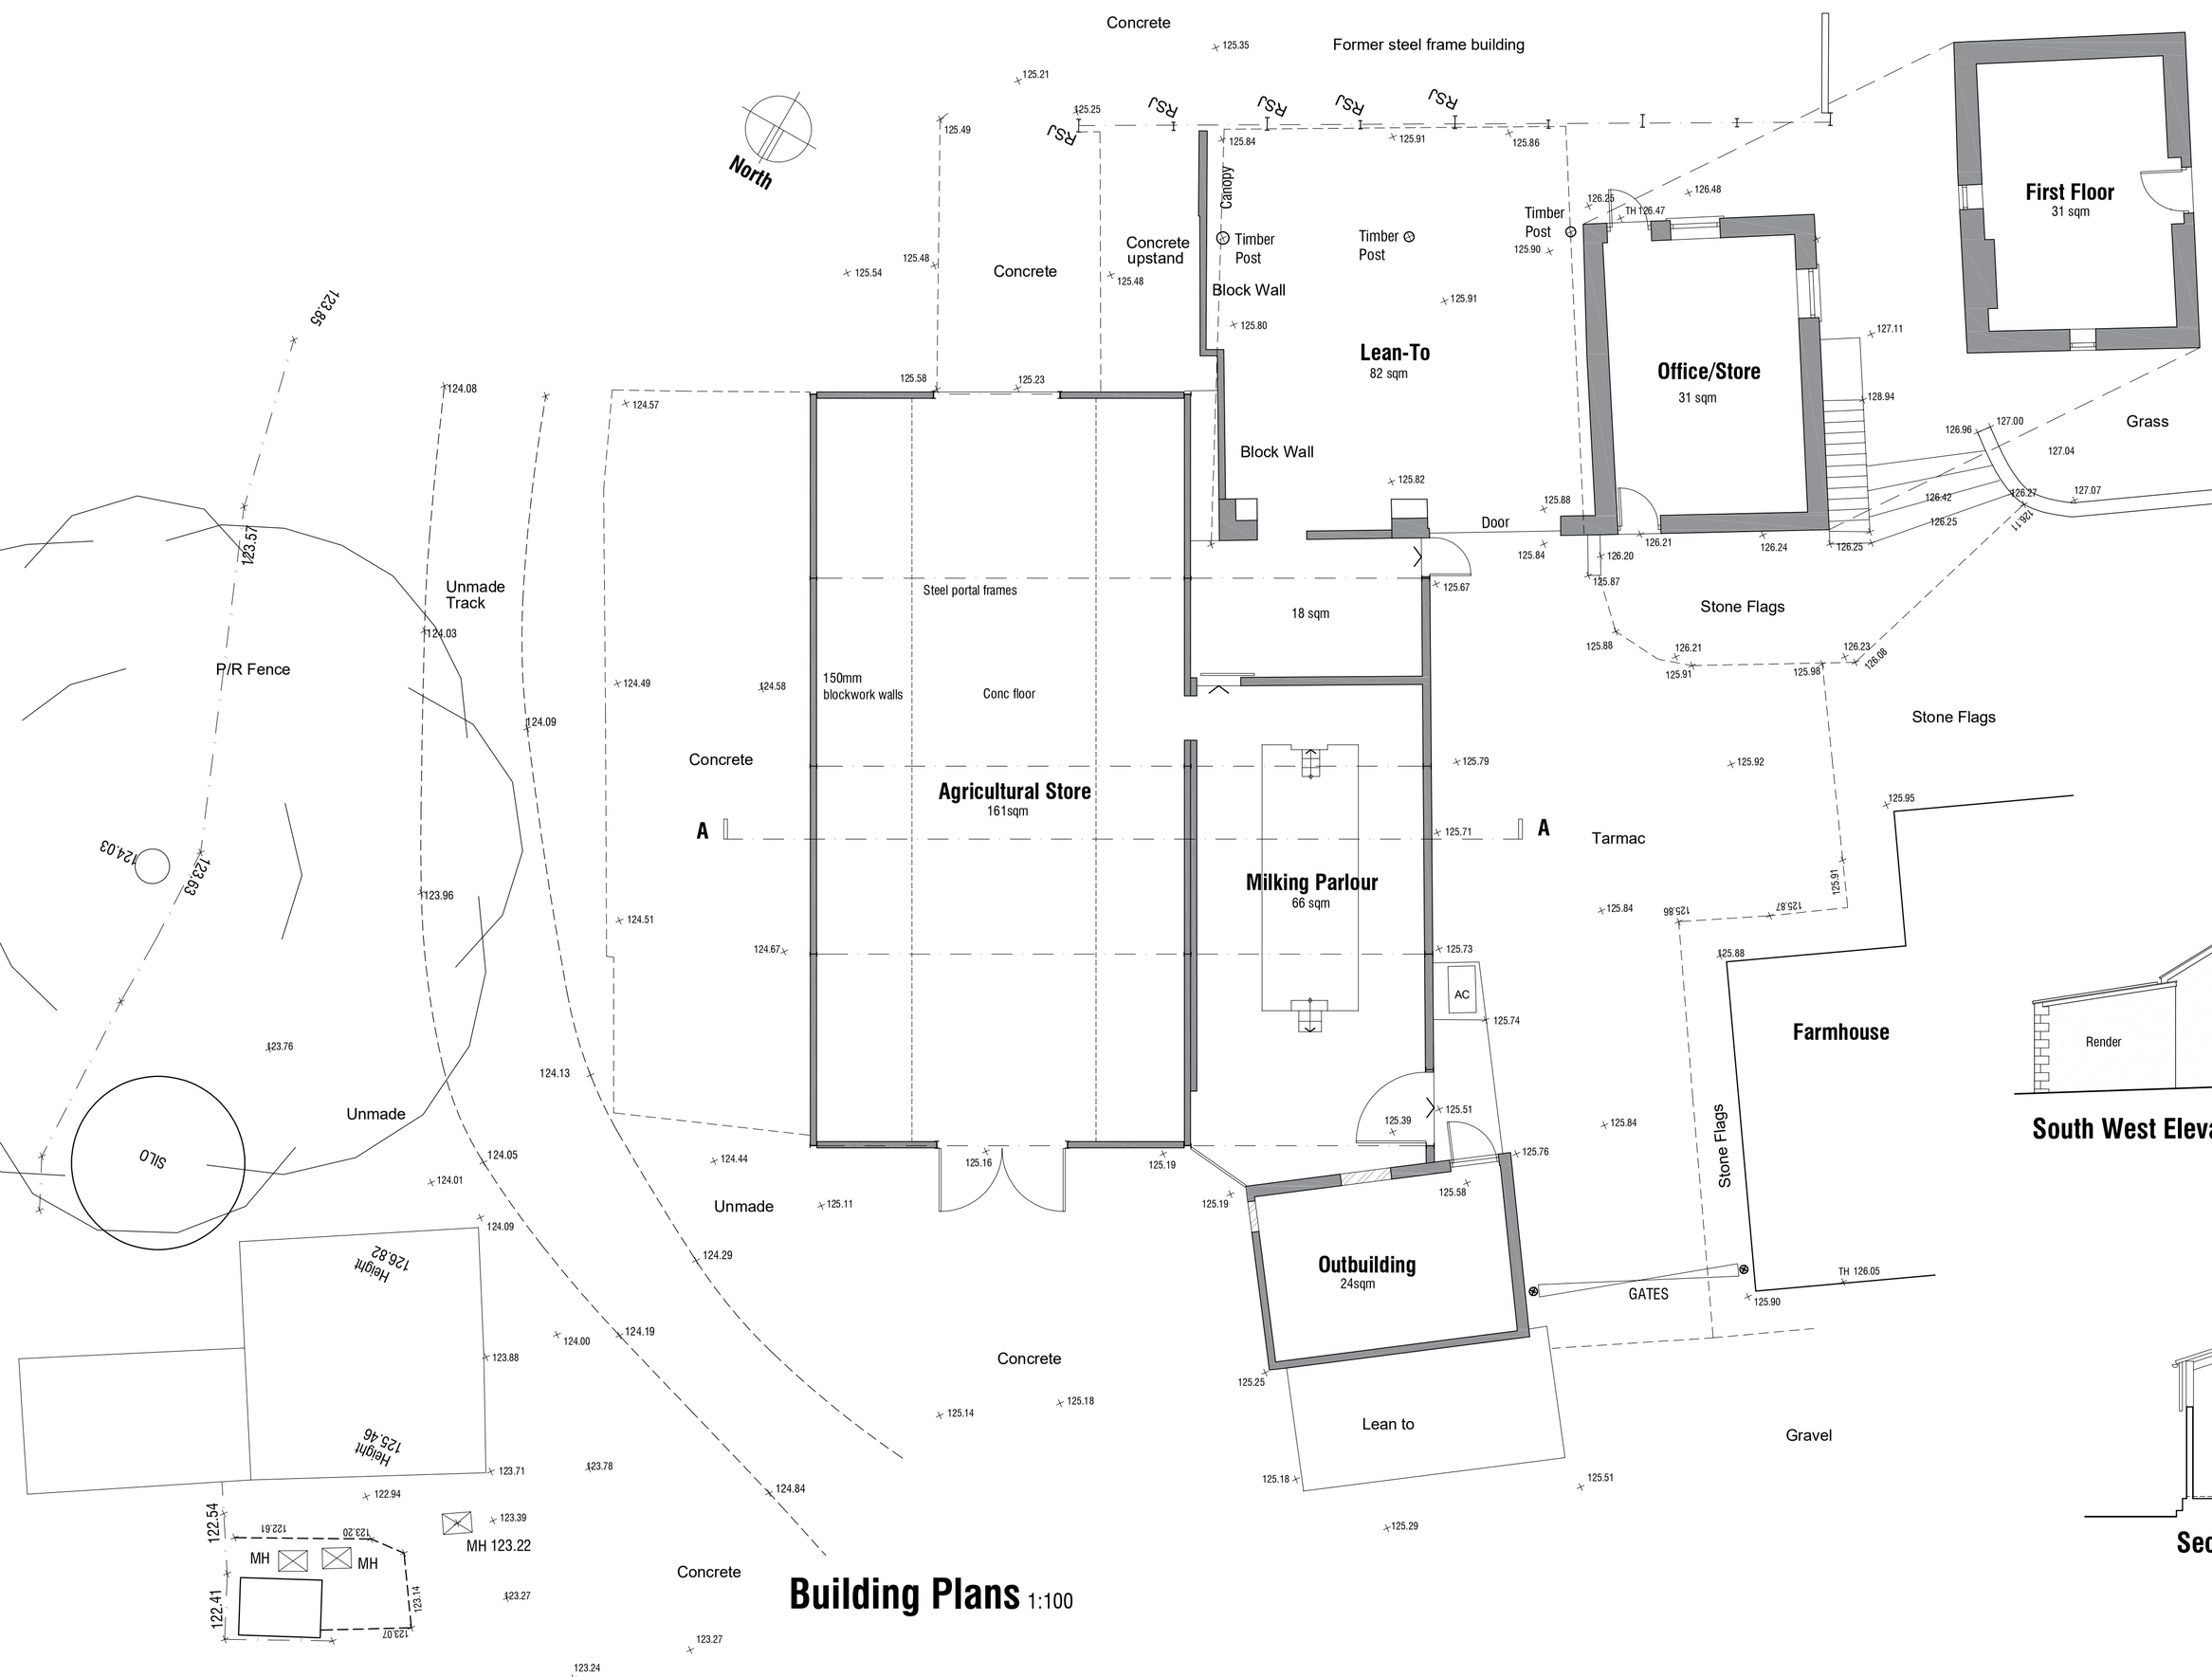
## Building Survey


mboothdesign
architectural design and building consultants
Fairfield House
Bernesiai Close Barnsley
S70 2FL
Tel: 07881898300
E: mark@mboothdesign.co.uk

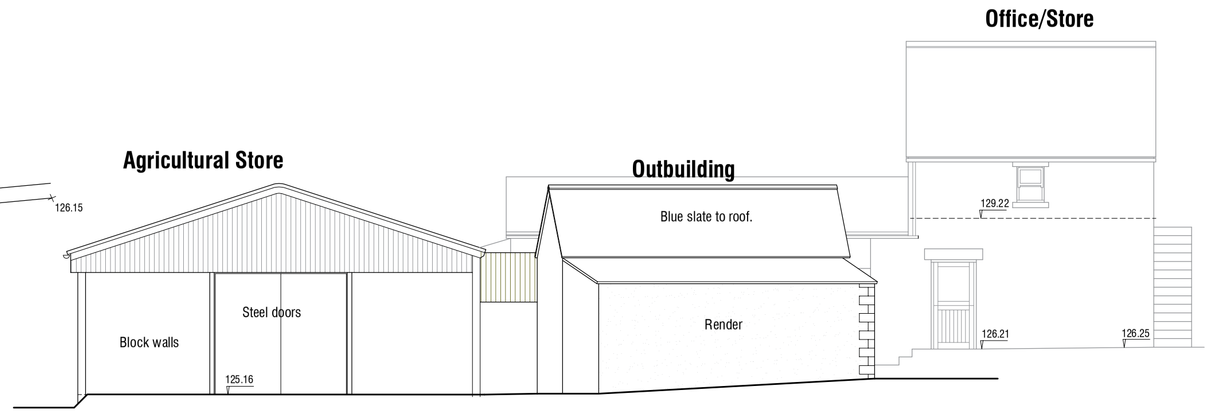

| | | | |
|---|---|---|---|
| Scale | 1:100 @ A1 | Drawn | MJB |
| Date | Nov 2023 | Ref. | 23.09 |
| Dwg No. | S01 | Rev. | |

0cm 2cm 4cm 6cm

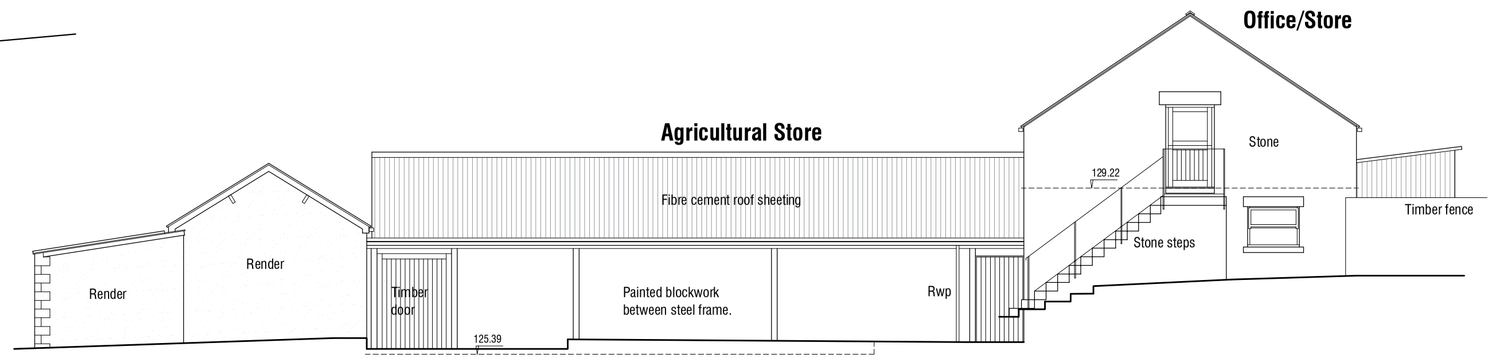

Copyright mboothdesign. All dimensions in millimeters unless otherwise stated. Dimensions for setting out in existing buildings are to be checked and verified on site.

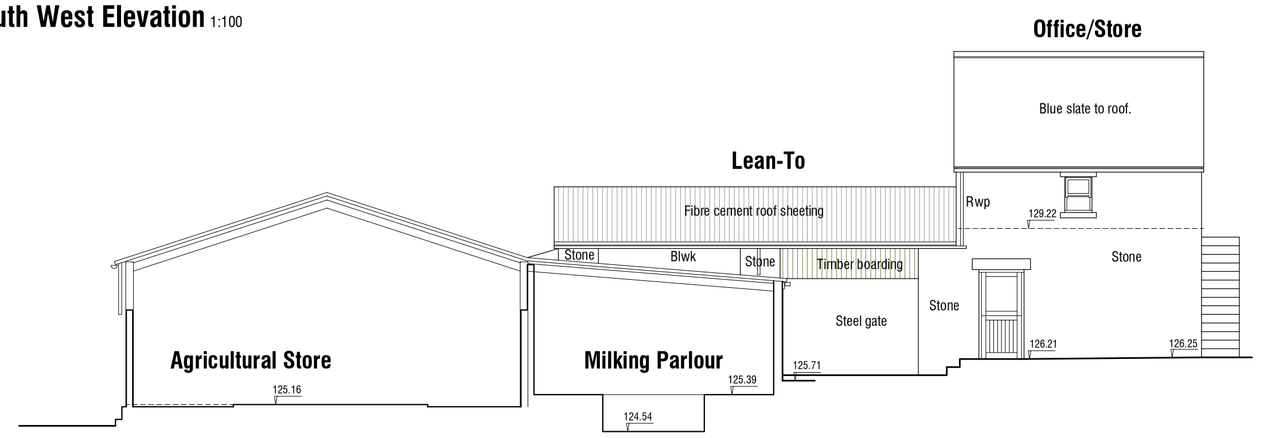

Building Plans 1:100




North West Elevation 1:100




South West Elevation 1:100




Sectional Elevation AA 1:100