
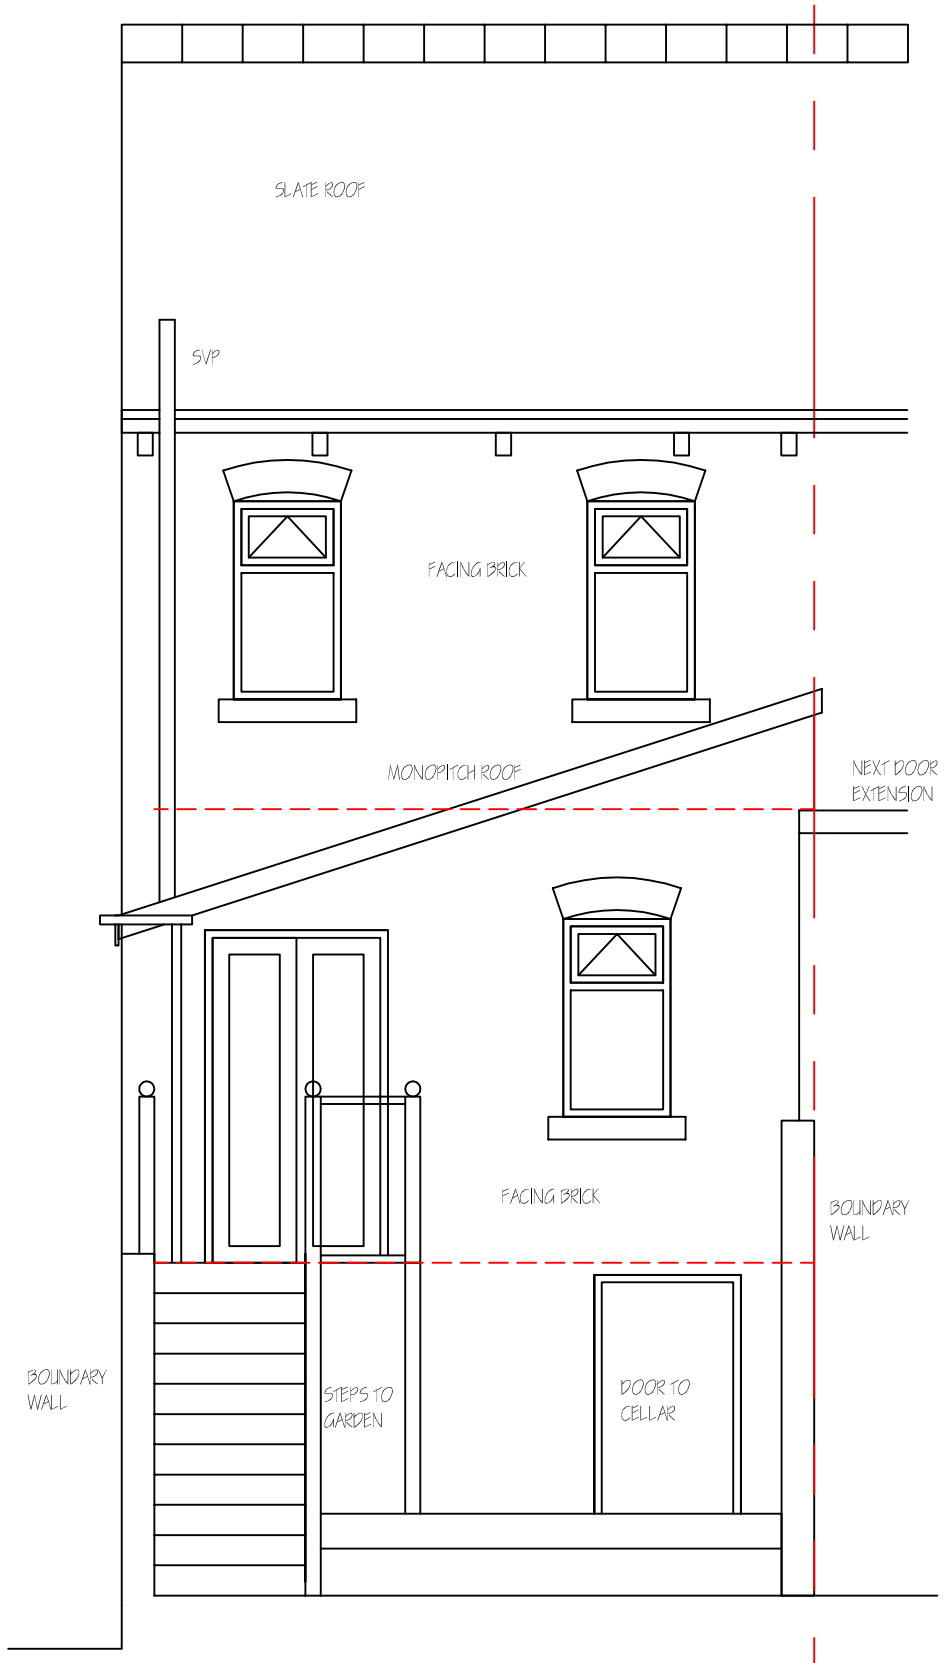


EXISTING REAR ELEVATION 1:50

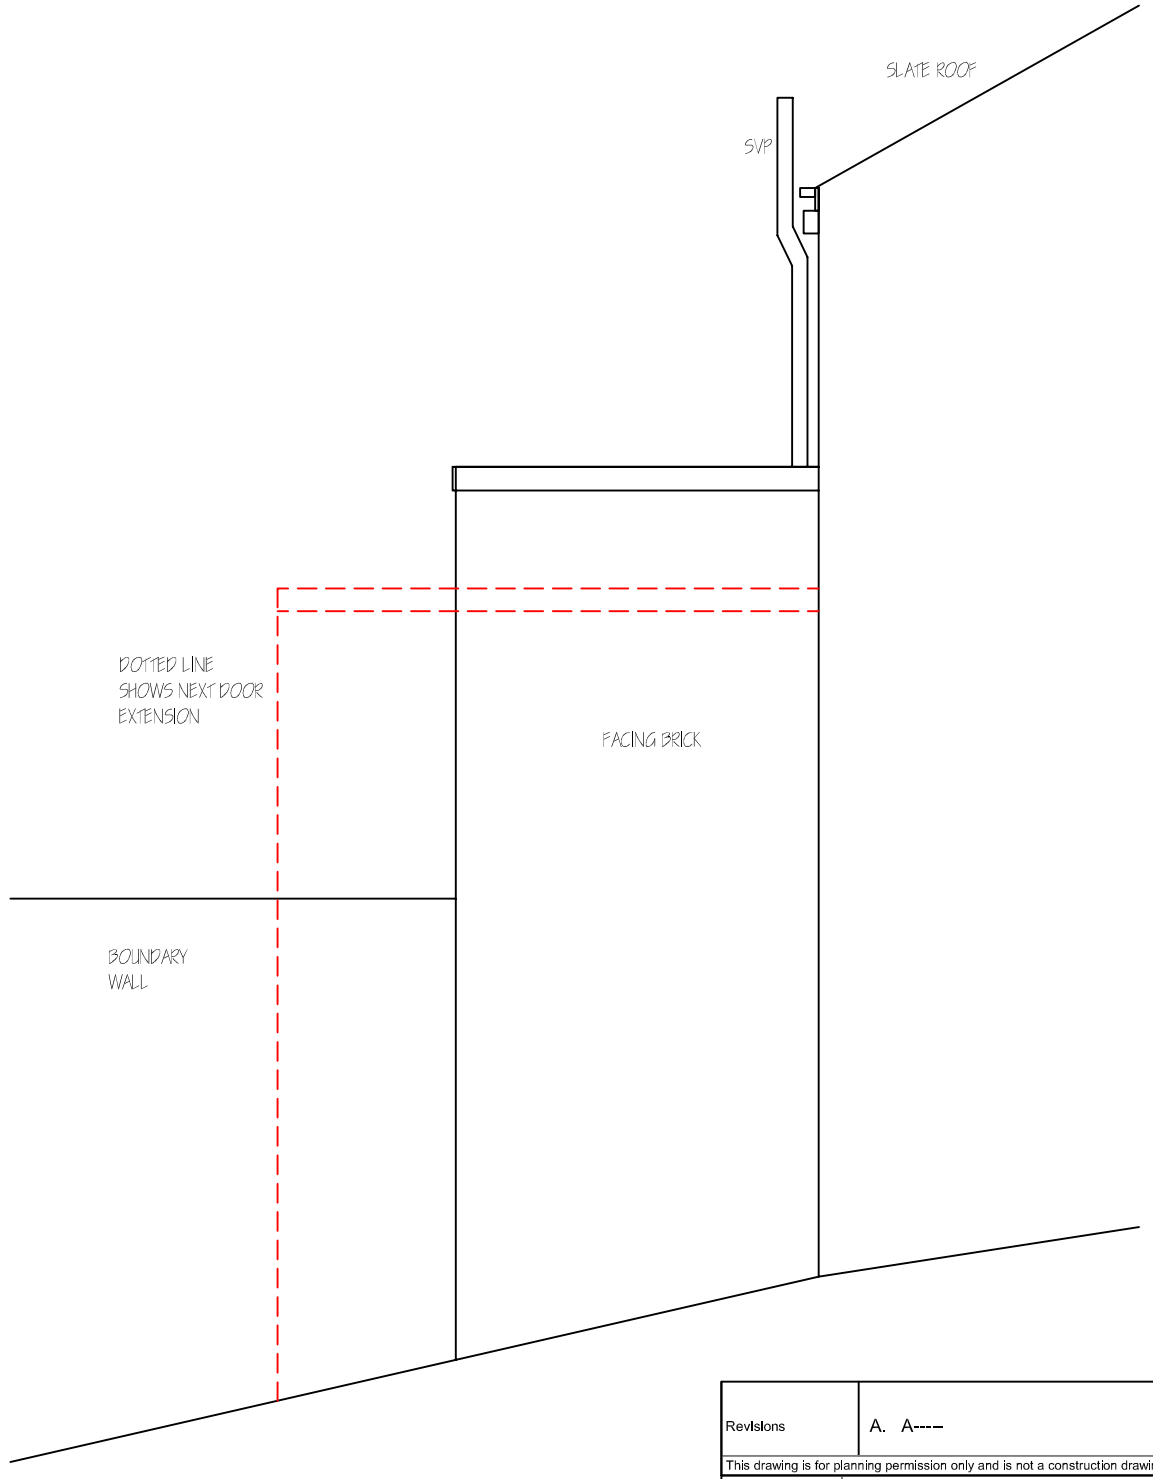

EXISTING SIDE ELEVATION 1:50

Revisions	A. A----	00-00-

This drawing is for planning permission only and is not a construction drawing.

Drawing Title	EXISTING-REAR-AND-SIDE-ELEVATION		
Job No. - Dwg No.	DT/2013/2	.	——
Client:	Mr THOMPSON 2 NEW STREET WORSBOROUGH BARNSLEY S70 4TE		
Scale.	1:50		