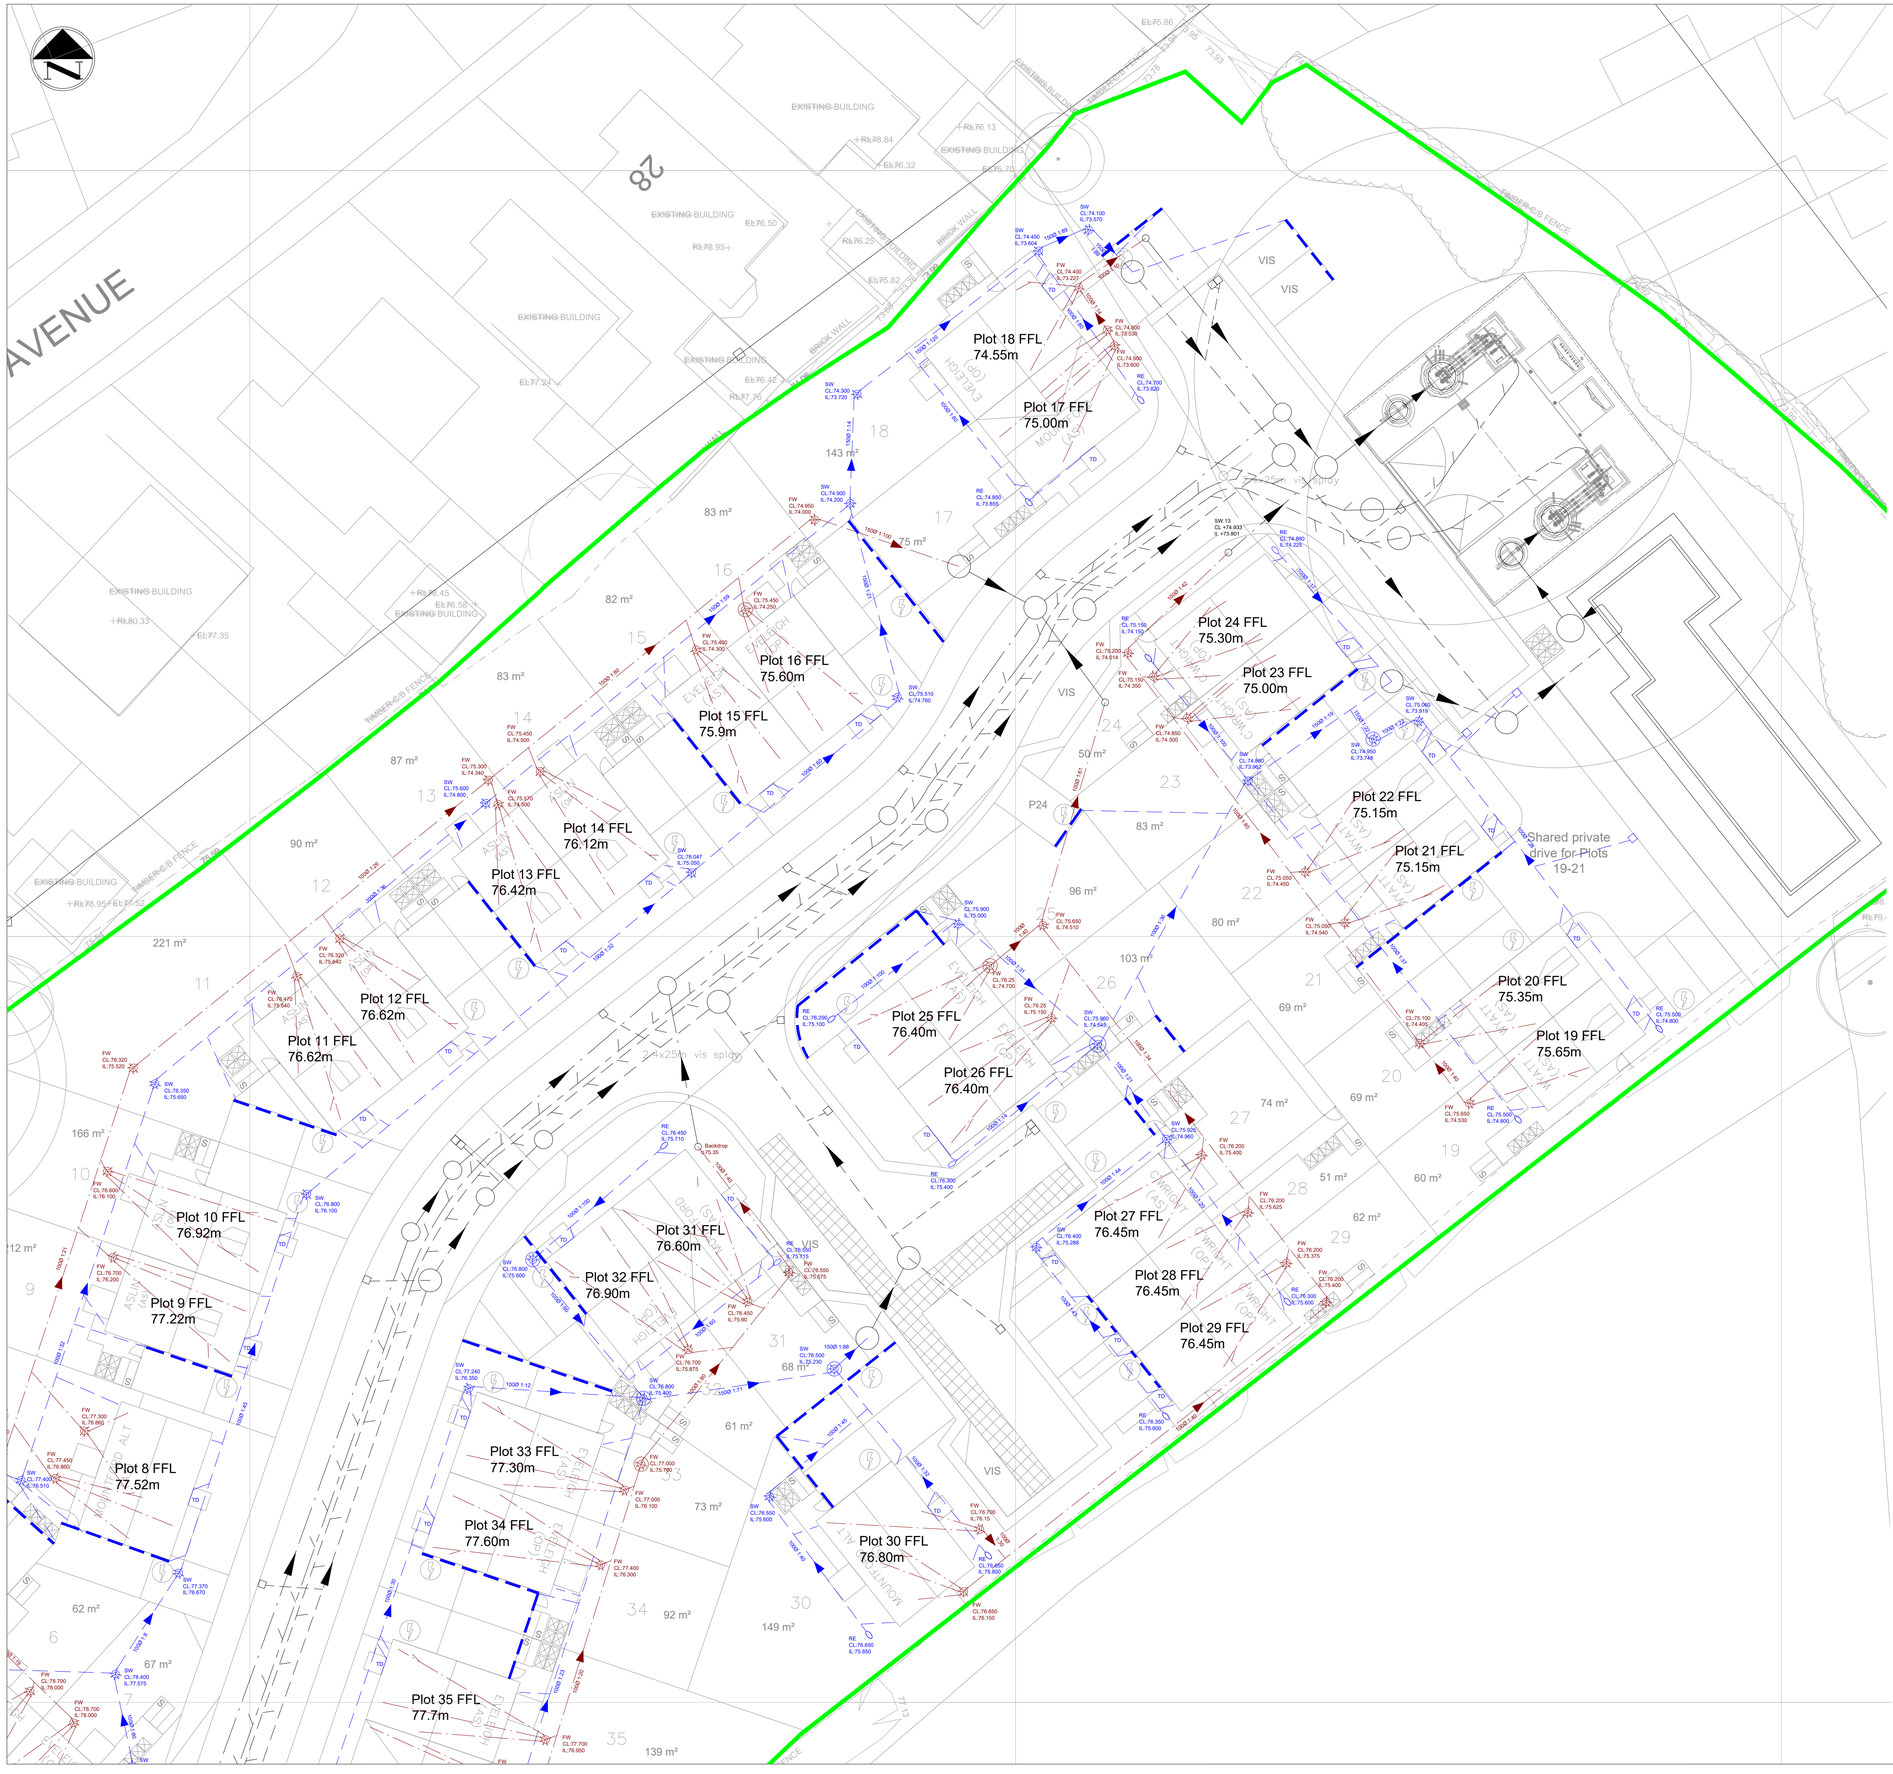


KEY

- Proposed Surface Water
- Proposed Foul Water
- Private Surface Water
- Private Foul Water
- Existing Sewers
- Gully
- Service Margin
- Site Boundary
- Restricted access PPIC

Note:

No work is to be carried out until the appropriate techincal approvals are in place and relevant planning conditions are discharged. Any work carried out on site before technical approval is obtained and planning conditions are discharged is entirely at the contractors risk.

Note:

All cover levels indicative.

Rev	Revision	By	Chk	Date
P2	Cover levels updated to suit plot level changes	LW	MH	16.09.22
P1	Initial Issue	LW	MH	11/08/2022

SCALE @ A1	ISSUING OFFICE	MSJ PROJECT NUMBER
1:200	Leeds	219112

STATUS	PURPOSE OF ISSUE
S0	WORK IN PROGRESS

Melia Smith & Jones
Consulting Civil & Structural Engineers
Vinery Court
58 Cardigan Lane
Leeds LS4 2LD
0113 2306080
www.msj.co.uk

PROJECT

High Street, Shafton

TITLE

Private Drainage Layout
Sheet 2 of 2

CLIENT

Vistry Partnerships

DRAWING NUMBER	REV
219112-MSJ-ZZ-XX-DR-D-4009	P2