
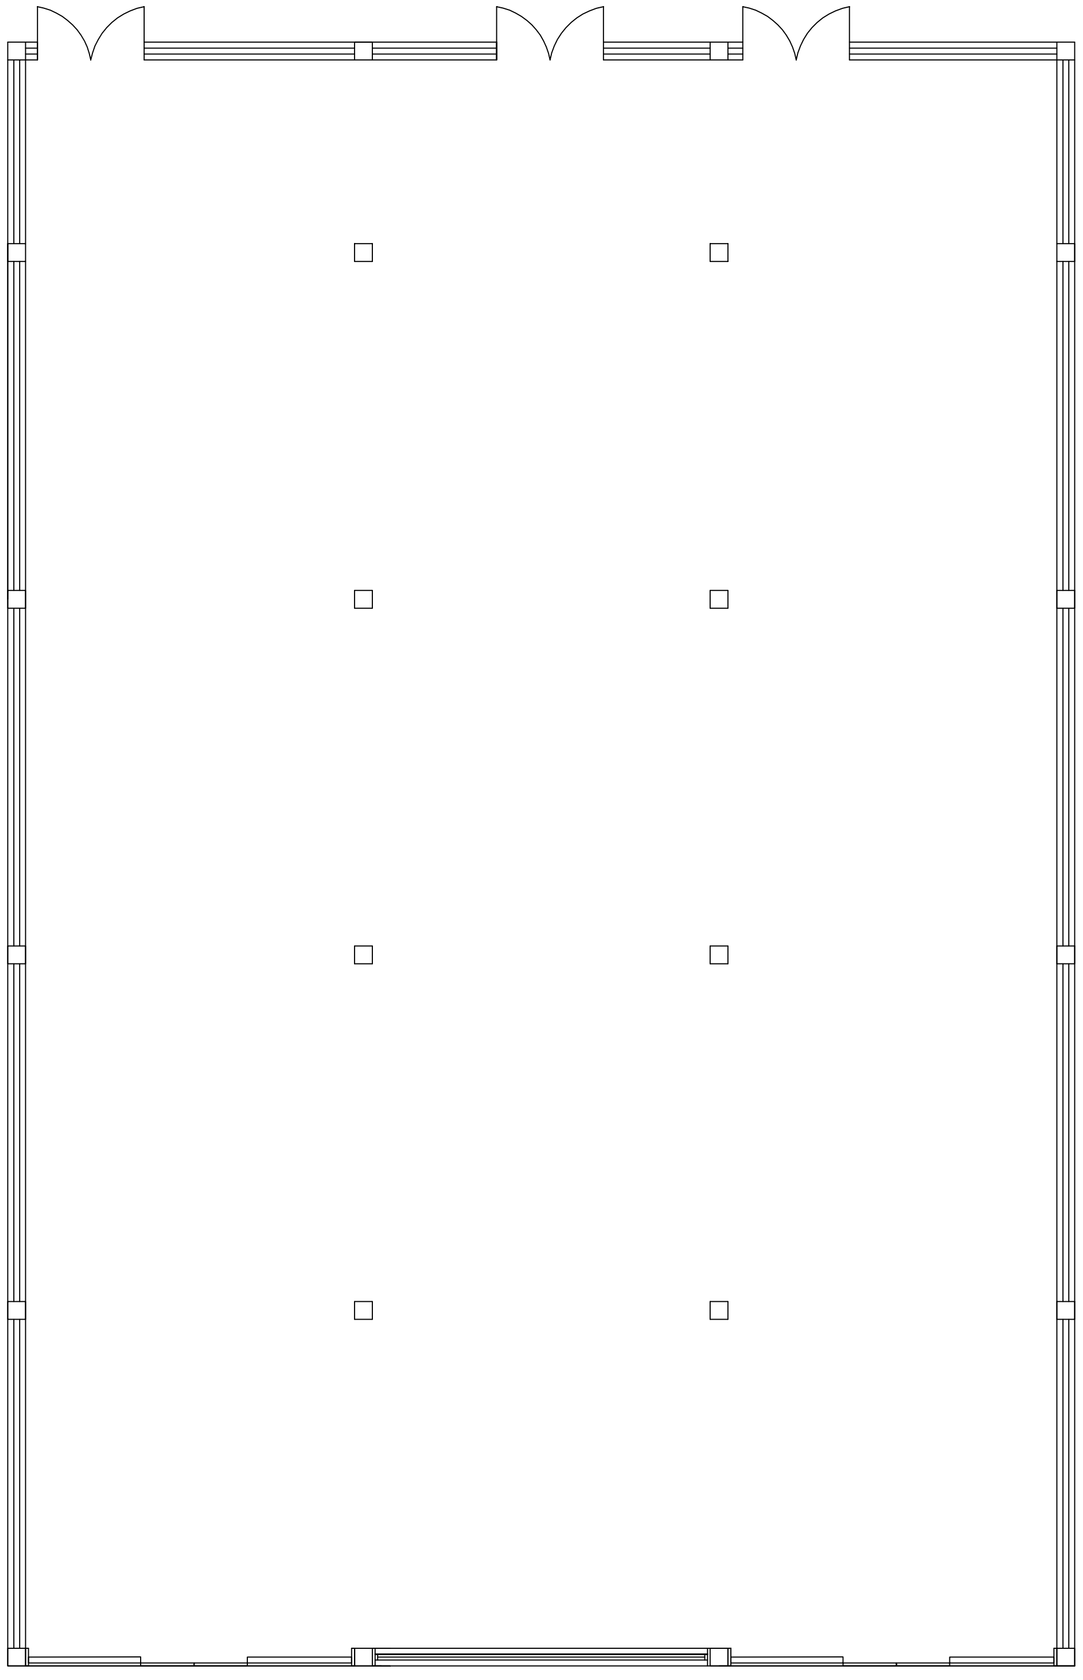


Ground Floor Plan

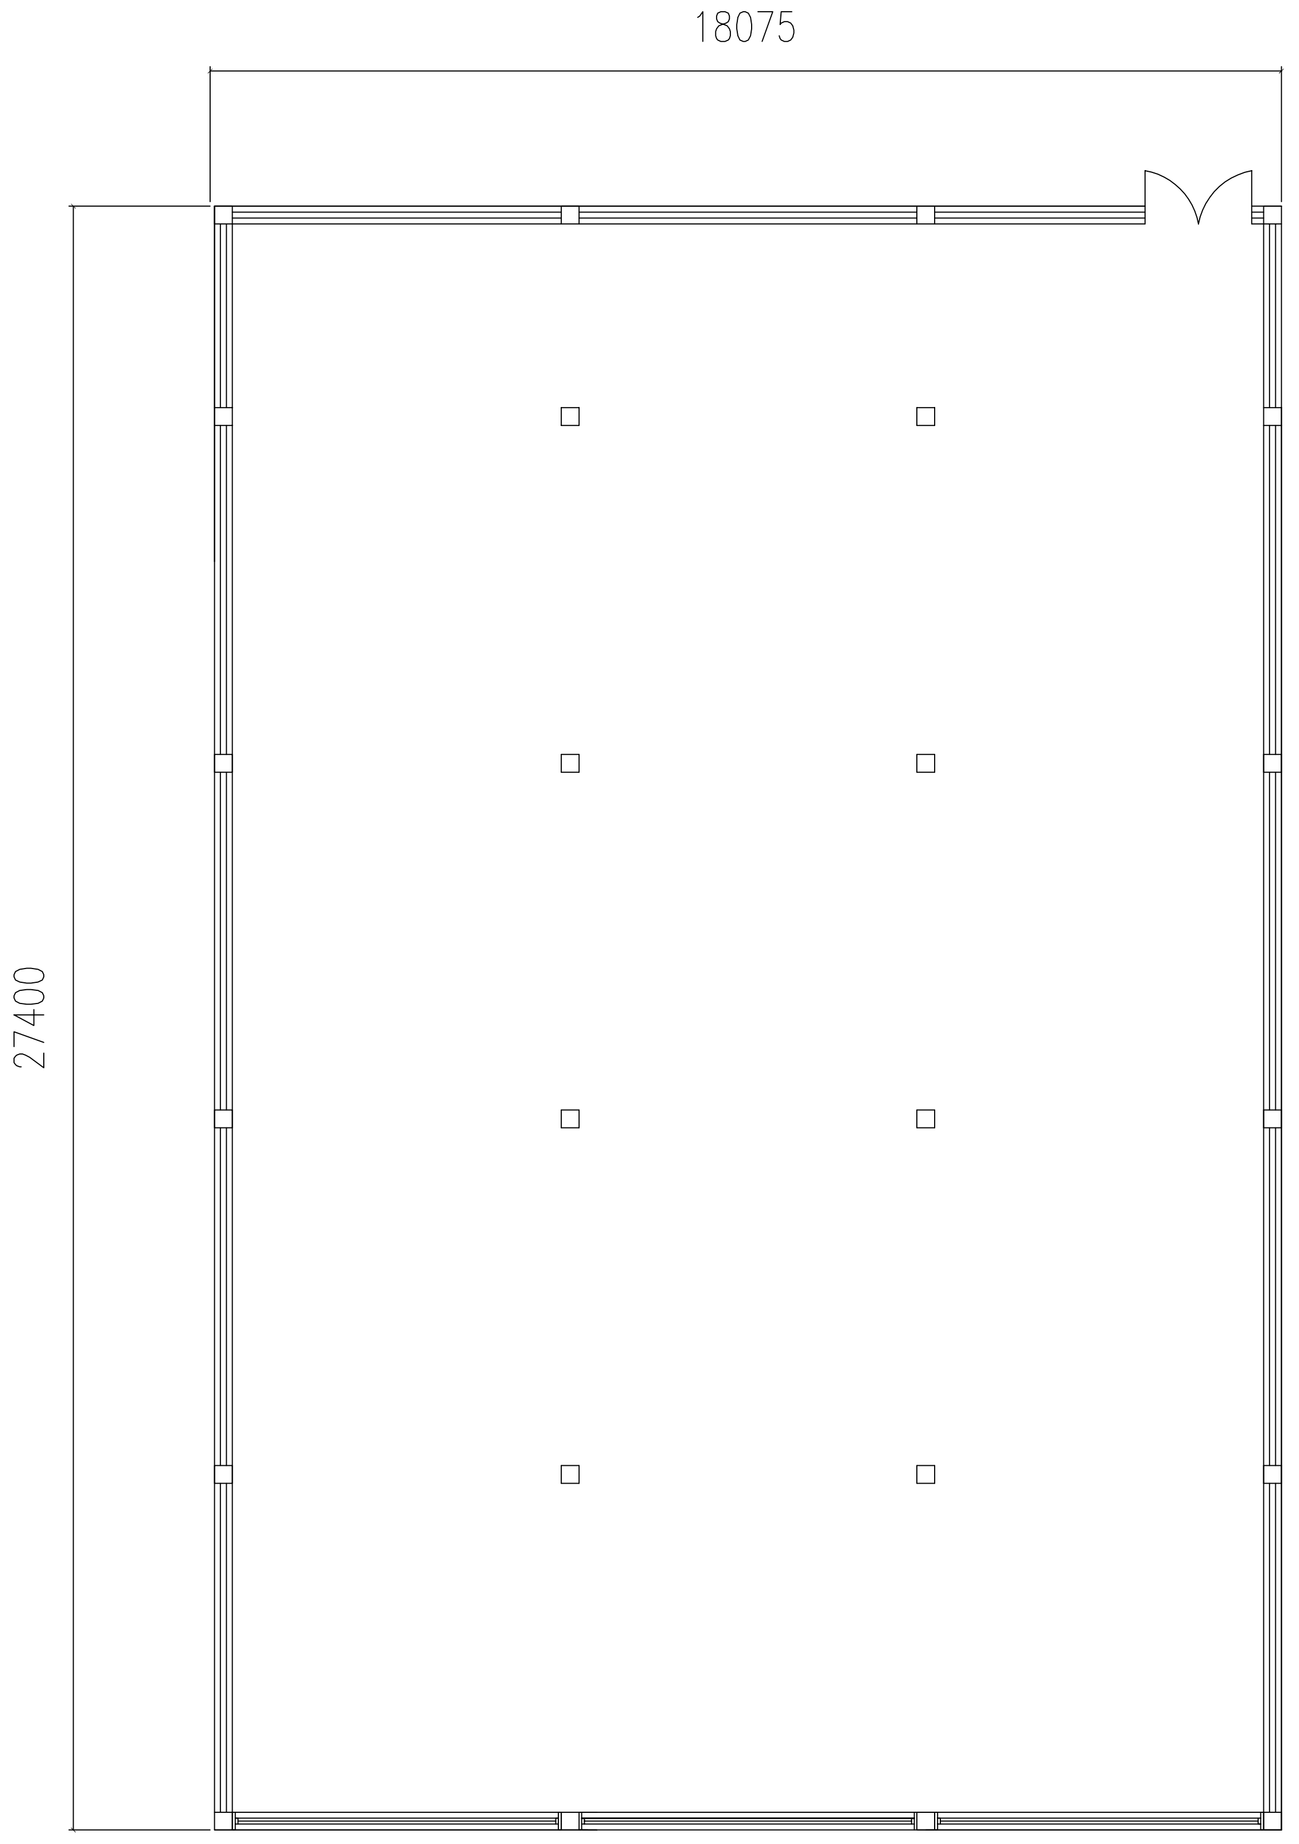

First Floor Plan

NOTES:

1. DO NOT SCALE FROM THIS DRAWING. USE FIGURED DIMENSIONS ONLY.
2. ALL DIMENSIONS ARE IN MILLIMETERS UNLESS STATED OTHERWISE.
3. THE CONTRACTOR IS TO CHECK DRAWINGS AND TO VERIFY ALL DIMENSIONS ON SITE BEFORE COMMENCING ANY WORK OR MAKING ANY SHOP DRAWINGS. ANY DISCREPANCIES ARE TO BE NOTIFIED TO IMMEDIATELY.
4. THIS DRAWING IS THE PROPERTY OF THE DESIGNER. COPYRIGHT IS RESERVED BY THEM AND THE DRAWING IS ISSUED ON THE CONDITION THAT IT IS NOT COPIED, REPRODUCED, RETAINED OR DISCLOSED TO ANY UNAUTHORISED PERSON, EITHER WHOLLY OR IN PART, WITHOUT THE CONSENT IN WRITING OF THE DESIGNER.
5. ALL WORK IS TO BE CARRIED OUT IN ACCORDANCE WITH THE CURRENT BUILDING REGULATIONS AND ALL ASSOCIATED BRITISH STANDARDS.
6. ALL WORKS ARE SUBJECT TO STATUTORY APPROVALS AND DETAILED SITE SURVEYS.

REVISIONS:

REV	DATE	REVISION	INITIALS

PURPOSE OF DRAWING:
PLANNING

CLIENT NAME:
DONALD COOKE LIMITED

PROJECT NAME:
Wakefield Road
Barnsley

DWG TITLE:
Floor Plans

DWG REF: DRV/FILEDIRECTORY/FILENAME/.DWG

DWG NO:	TBC	REVISION:	-
SCALE:	NTS	DATE CREATED:	20/12/11
DRAWN BY:		CHECKED BY:	

Cookes