




EXISTING REAR ELEVATION

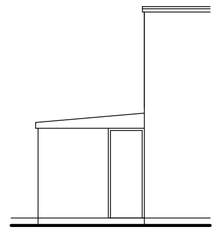


EXISTING SIDE ELEVATION

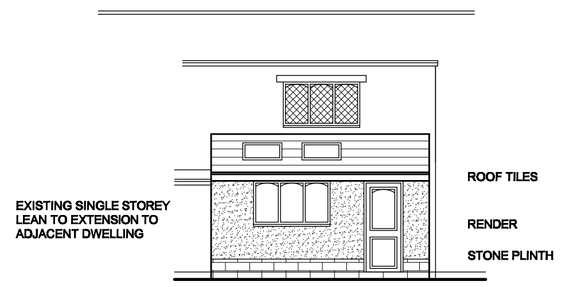


PROPOSED REAR ELEVATION

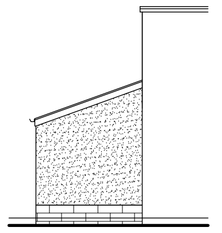


PROPOSED SIDE ELEVATION

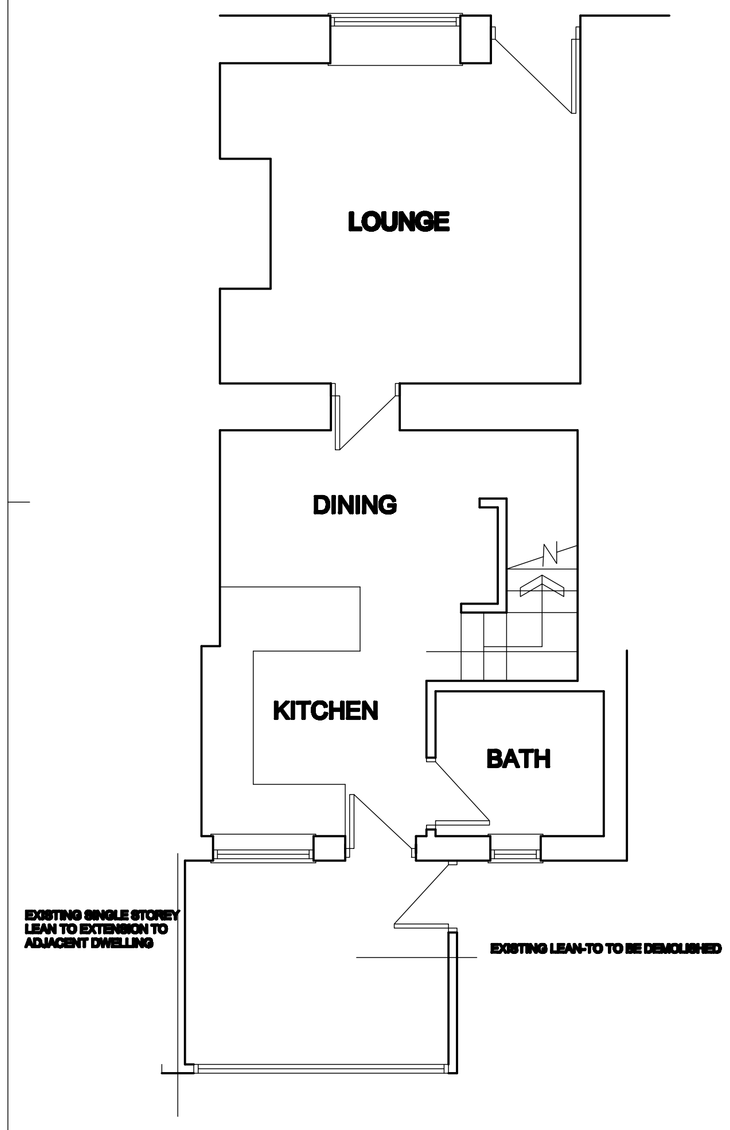


EXISTING GROUND FLOOR PLAN

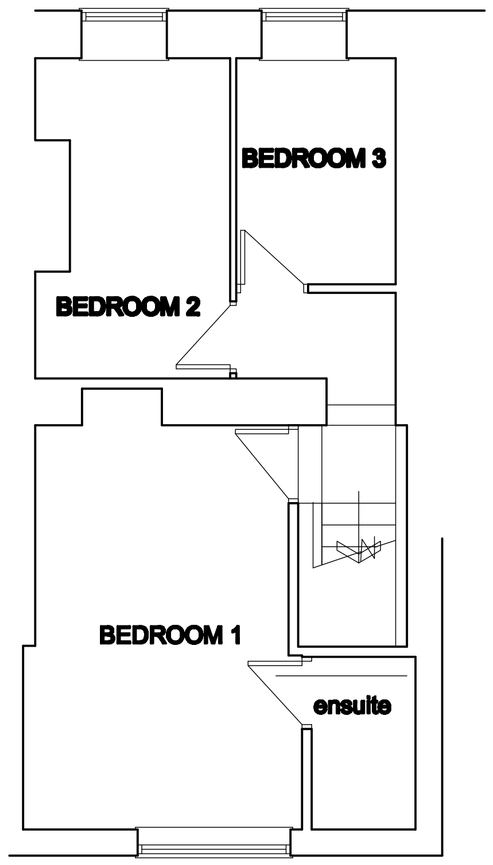

EXISTING FIRST FLOOR PLAN

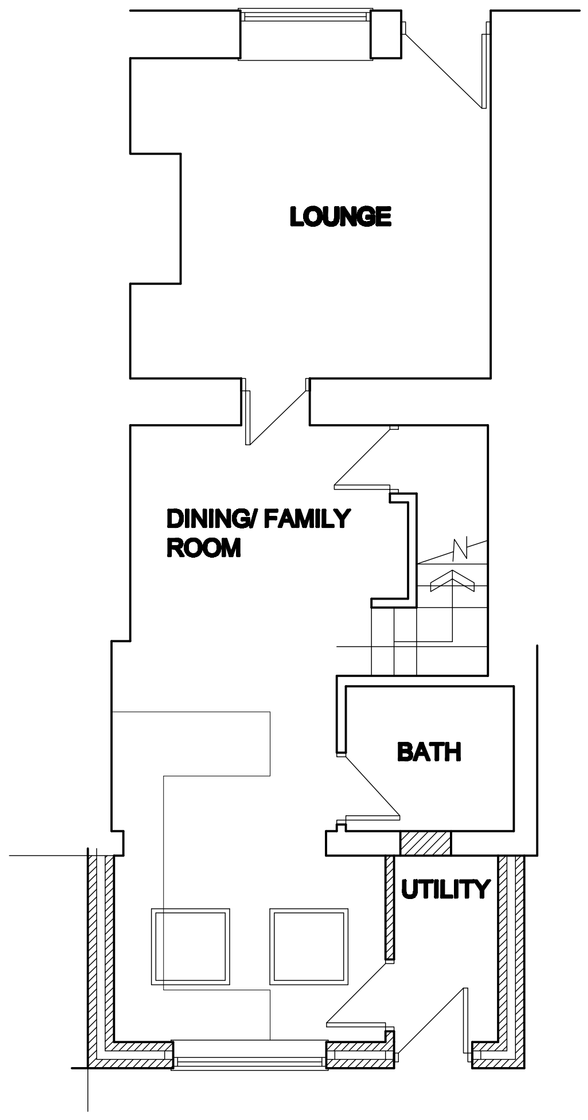

PROPOSED GROUND FLOOR PLAN

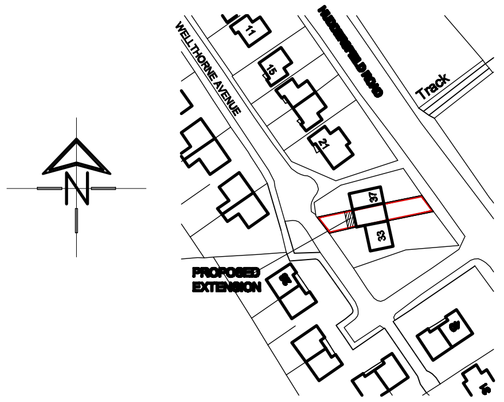

LOCATION PLAN

SCALE 1:1250

White Agus Partnership
128B, NEW ROAD,
STAINCROSS,
BARNSLEY.
S75 6PP
PHONE/FAX. 01226 208482
E mail: agus@btinternet.com
CHARTERED SURVEYORS AND BUILDING DESIGN CONSULTANTS

Project.	Client.
PROPOSED EXTENSION AT 35 HUDDERSFIELD ROAD INGBIRCHWORTH S36 7GF	MR & MRS PEACE
Drawing Title. PLANS AND ELEVATIONS	Date. JAN 2011 / Scale. 1:50 & 1:100 @ A1
	Ref. 10–084 / Dwg. No. 01 / Rev. A

Date	Suffix	Description	Date	Suffix	Description
28-01-11	A	AMENDED TO CLIENTS REQUIREMENTS			