



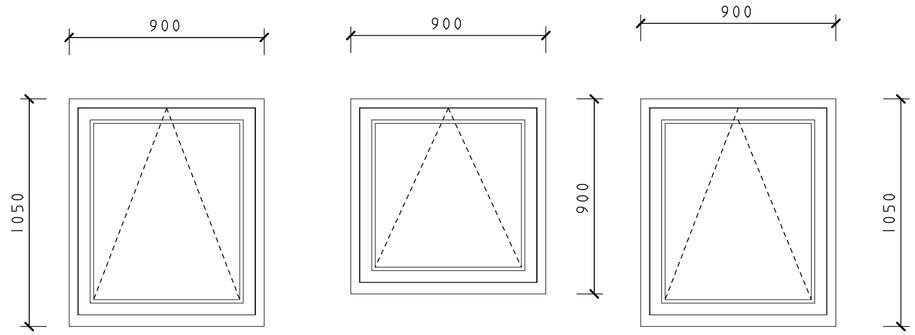


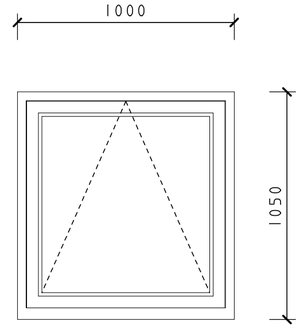


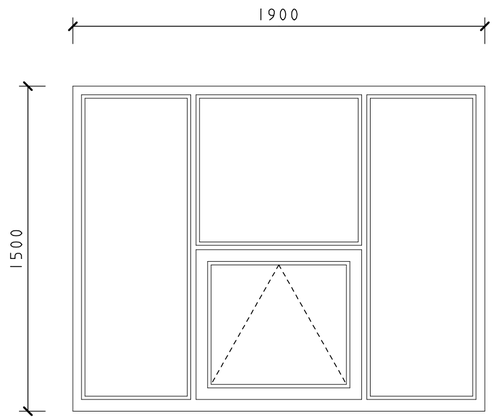

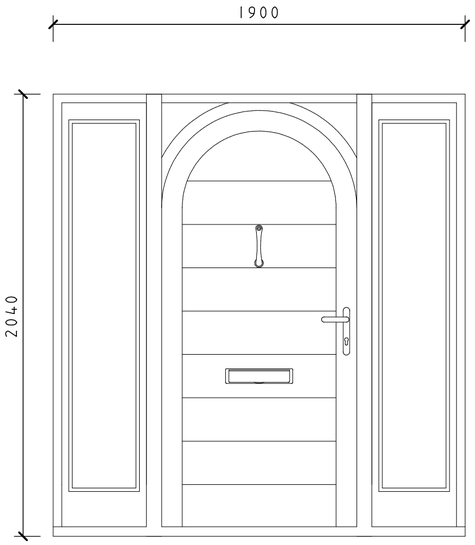

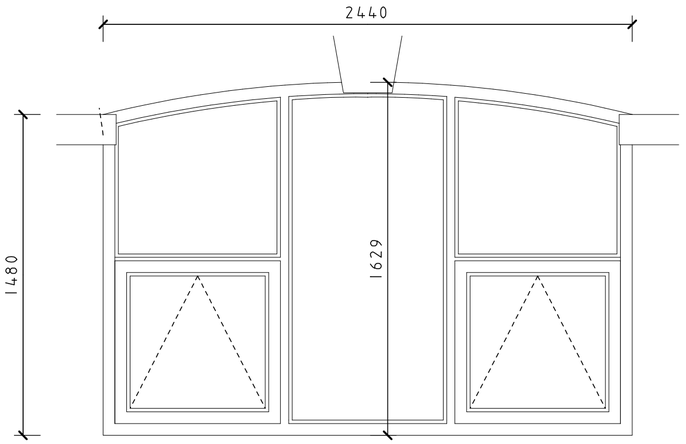

2 windows identical

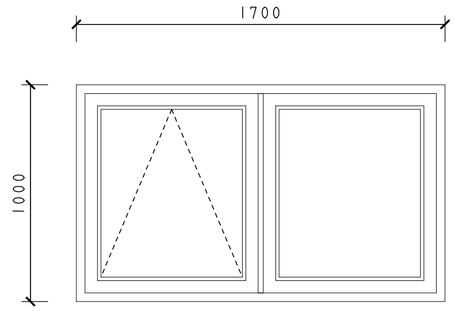

Drawing 3 of 6

fmc Est 1935	Drawn By P.Firth	Date September 2019	Scale 1:20
Firth Uk Ltd	File name Des Lynam The Mistal front elevation		