

Revision	Date
-	-

FIRE KEY:

— · — · —	ONE HOUR FIRE RATED WALL CONSTRUCTION
- - - - -	HALF HOUR FIRE RATED WALL CONSTRUCTION
FD20	20 MINUTE FIRE DOOR WITHOUT SELF CLOSING MECHANISM OR SMOKE SEALS
(S)	MAINS OPERATED INTERLINKED SMOKE ALARM.
ESCAPE	WINDOW INDICATED IS TO BE SUITABLE FOR USE AS EMERGENCY ESCAPE ROUTE AS DEFINED IN APPROVED DOCUMENT B. OPENING LIGHT MIN. AREA 0.33msq. MIN. HEIGHT OR WIDTH 450mm. (i.e. MIN. 735mm x 450mm CLEAR OPENING). MAX. 1100mm ABOVE FLOOR.

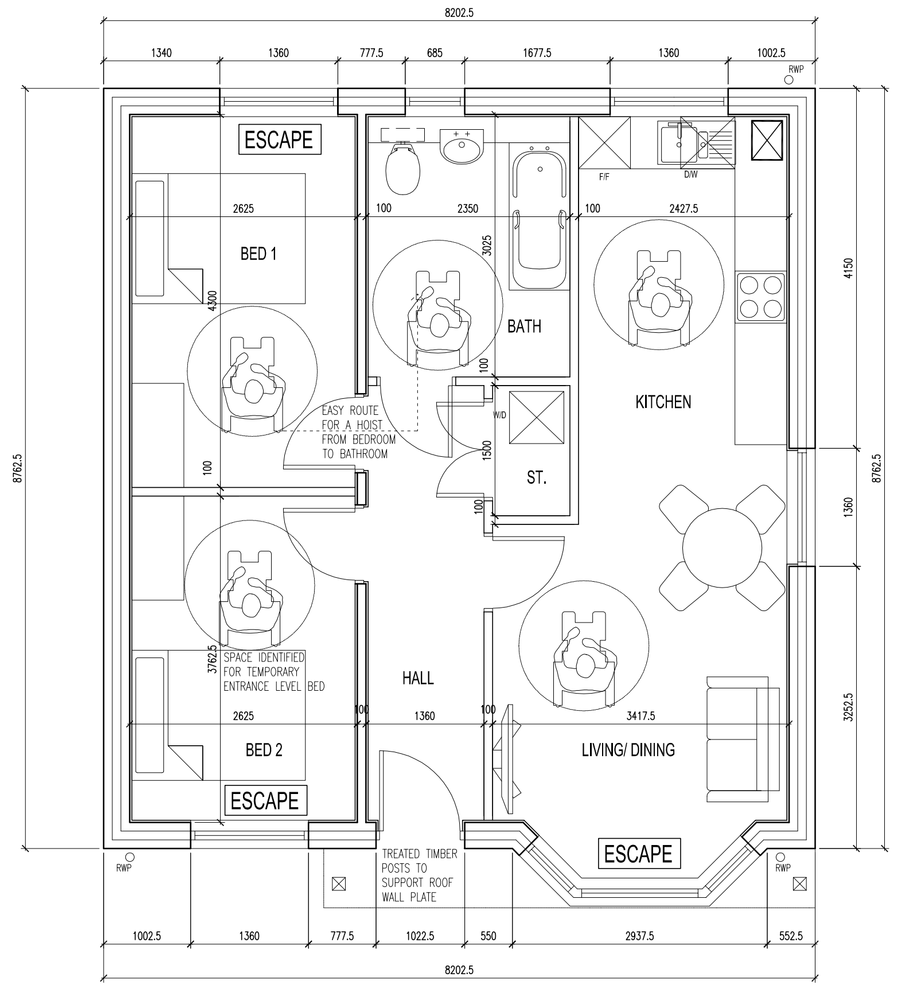

GROUND FLOOR PLAN
SCALE 1:50

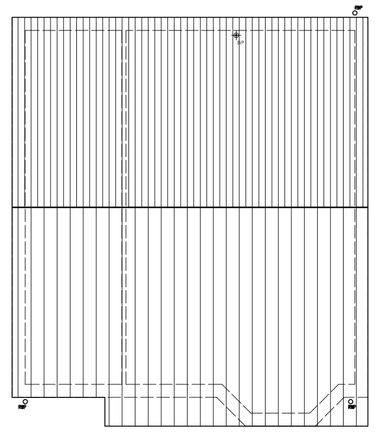

ROOF PLAN
SCALE 1:100

coda

Coda Studios Ltd
Hope Works, 25 Mowbray Street,
Sheffield, S3 8EL
t: 0114 279 6003 f: 0114 279 6004
e:information@codastudios.co.uk

Jaguar Estates	*Client*
Thurnscoe	*Job*
Bungalow - Type 3	*Title*
Floor Plans	

DRAWN	CHECKED	DATE	SCALE	
			A3 ISSUE:	A1 ISSUE:
PN	-	Sept 14	-	1:50

REVISION	DRAWING STATUS	DRAWING NUMBER
-		*1989-113*

© COPYRIGHT EXISTS ON THE DESIGNS AND INFORMATION SHOWN ON THIS DRAWING
The Contractor must verify all dimensions on site before making shop drawings or commencing work of any kind. No dimensions to be scaled from this drawing. Architect to be notified of any discrepancies in dimensions immediately.