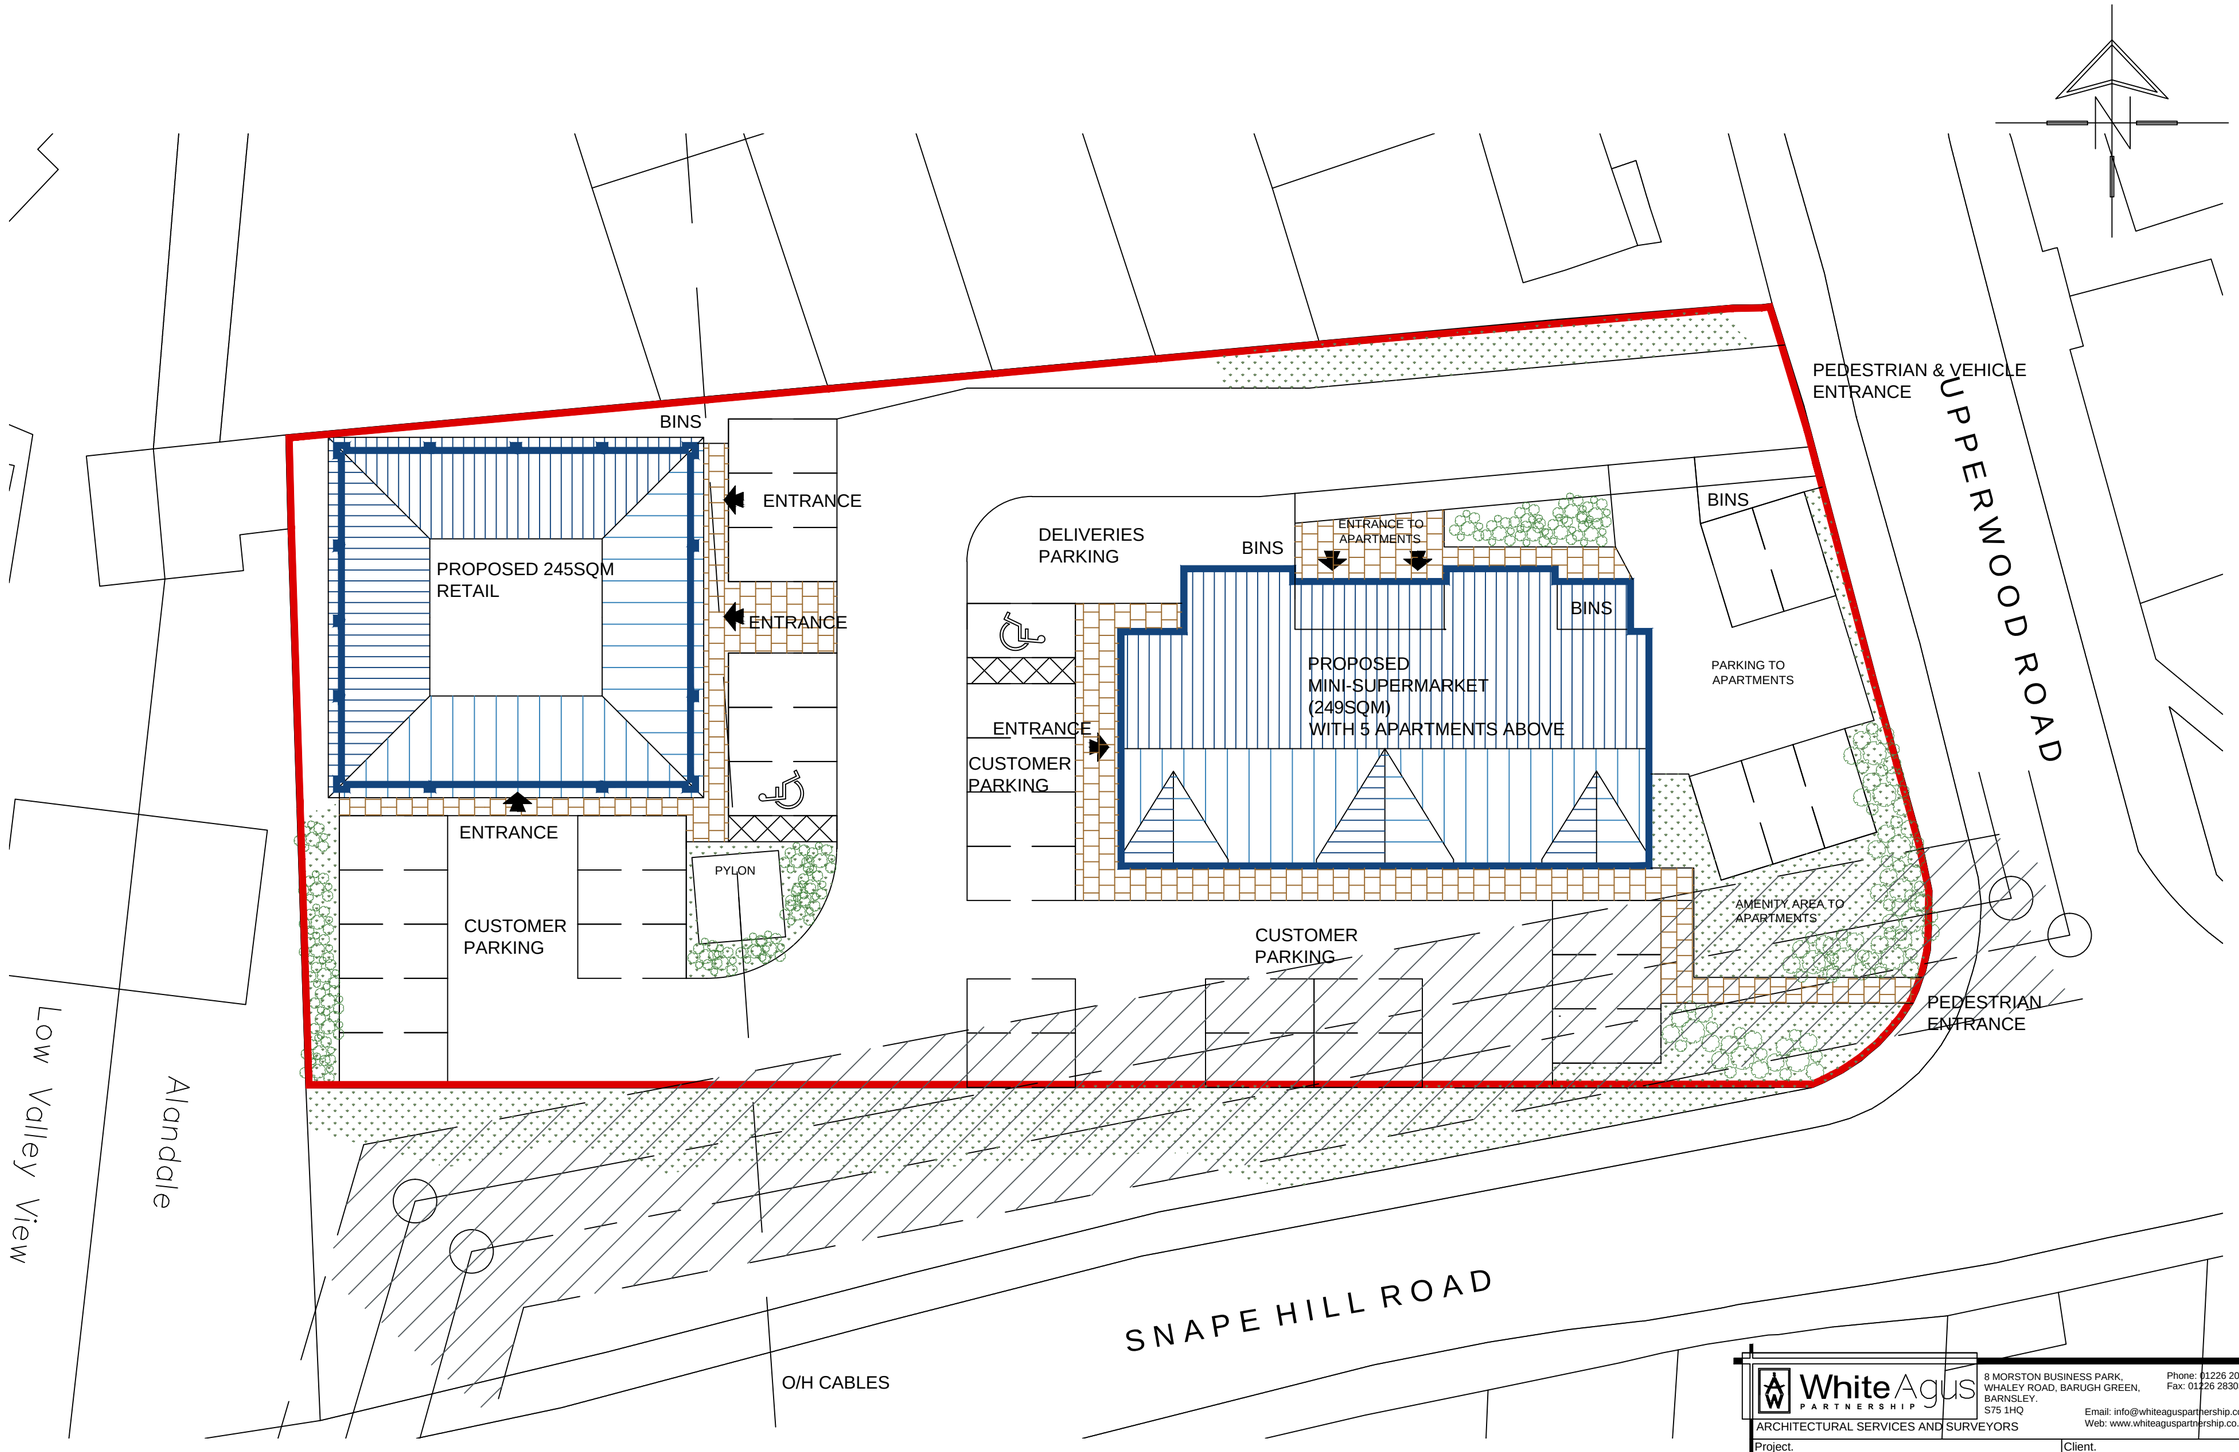


White Agus PARTNERSHIP
ARCHITECTURAL SERVICES AND SURVEYORS
8 MORSTON BUSINESS PARK,
WHALEY ROAD, BARUGH GREEN,
BARNSLEY.
S75 1HQ
Phone: 01226 208482
Fax: 01226 283030
Email: info@whiteaguspartnership.co.uk
Web: www.whiteaguspartnership.co.uk

Project.	Client.	
DEVELOPMENT AT UPPERWOOD ROAD DARFIELD, BARNSLEY	FORD PROPERTIES LTD	
Drawing Title. SITE PLAN	Date. MARCH 2015	Scale. 1:200 @ A2
	Ref. 14–104	Dwg. No. 02 / Rev.

Date	Suffix	Description	Date	Suffix	Description