




FRONT ELEVATION

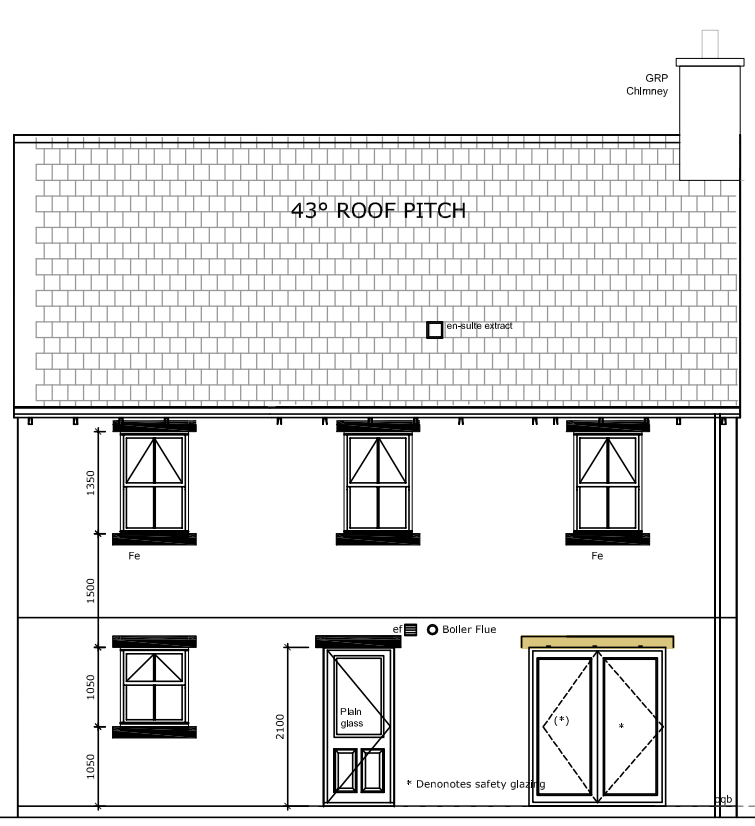


REAR ELEVATION

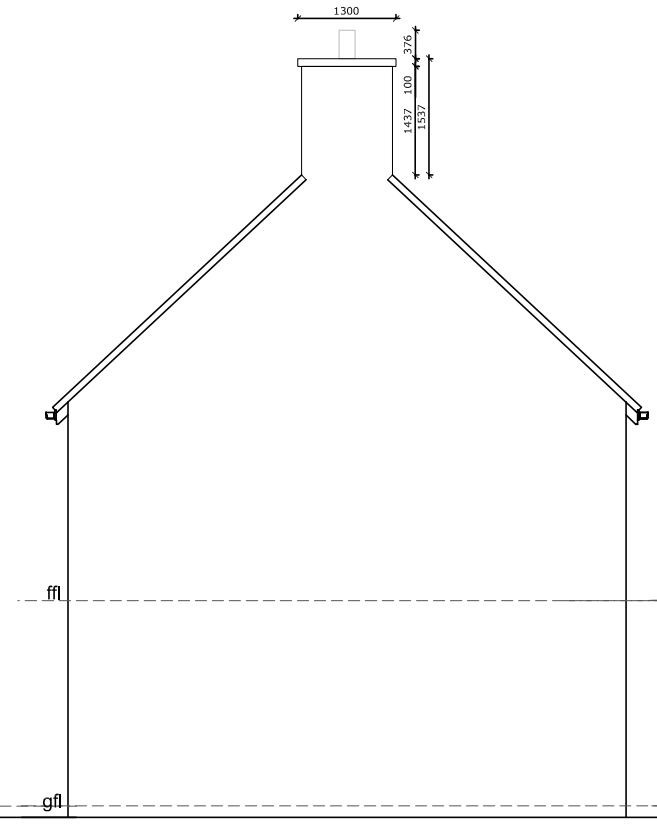


SIDE ELEVATION

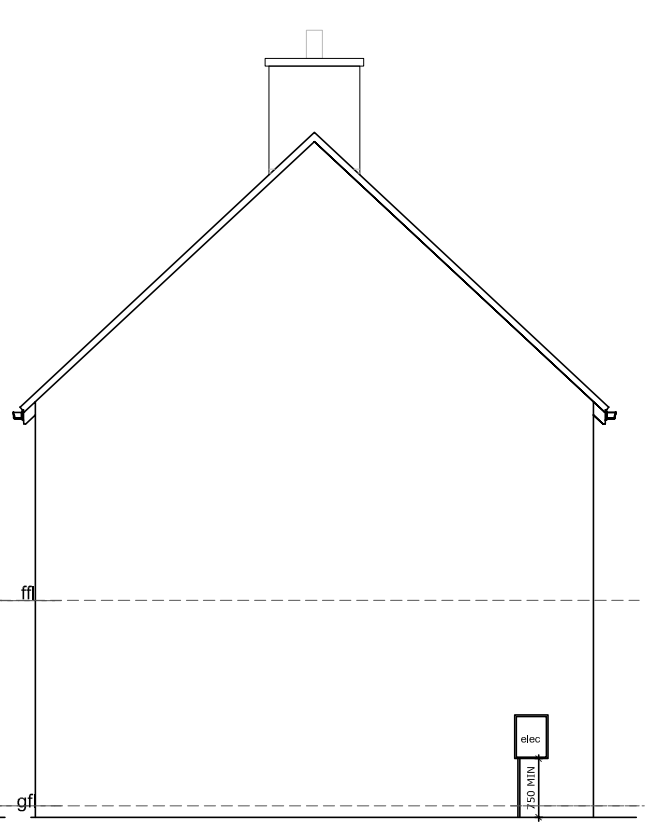

SIDE ELEVATION

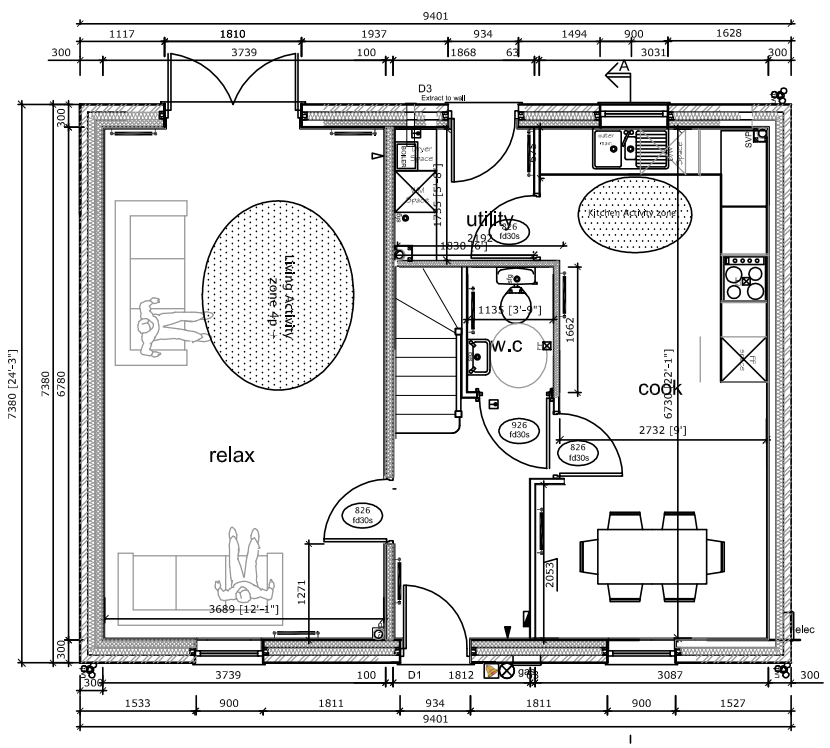

GROUND FLOOR PLAN

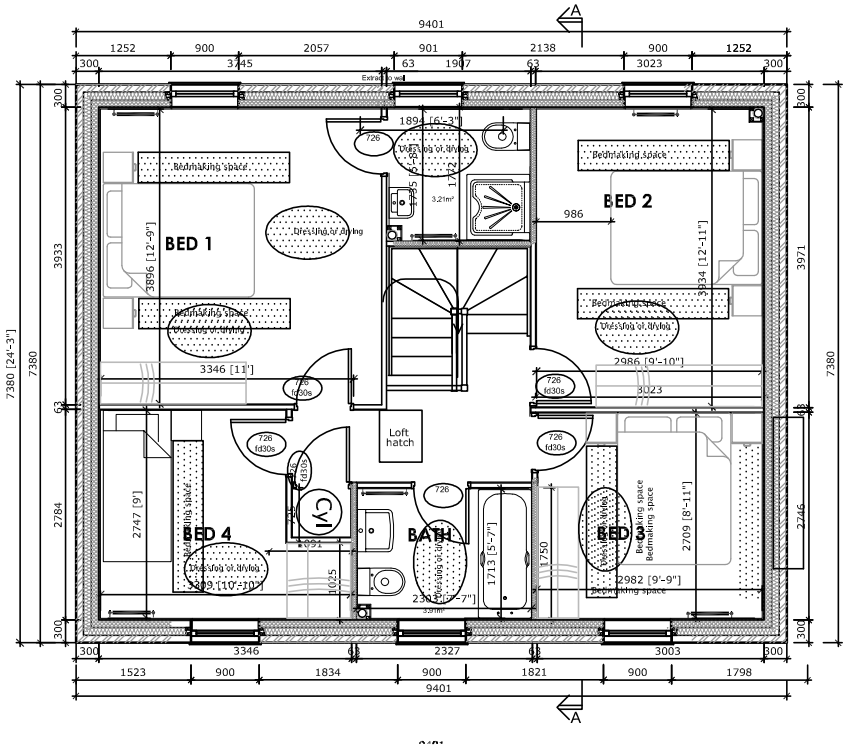

FIRST FLOOR PLAN

homes by strata

strata homes limited quay point lakeside doncaster DN4 5PL
T 01302 308508 F 01302 308501 www.homesbystrata.co.uk

scale:1:100@A3 | drawn by: | app'd by: | date: 07.06.11

Project: HOUSE TYPES 2012

Drawing: Type 5 1284 sq.ft. PLANNING DRAWING

Drawing Number:	House Ref	Drawing	Revision
	2012-T5	09	-

\\puma\03-sy\07 - Design\02 - House Types\2012 House types\Type 5\Type 5 Larger version\type 5 & 6 hybrid.dwg