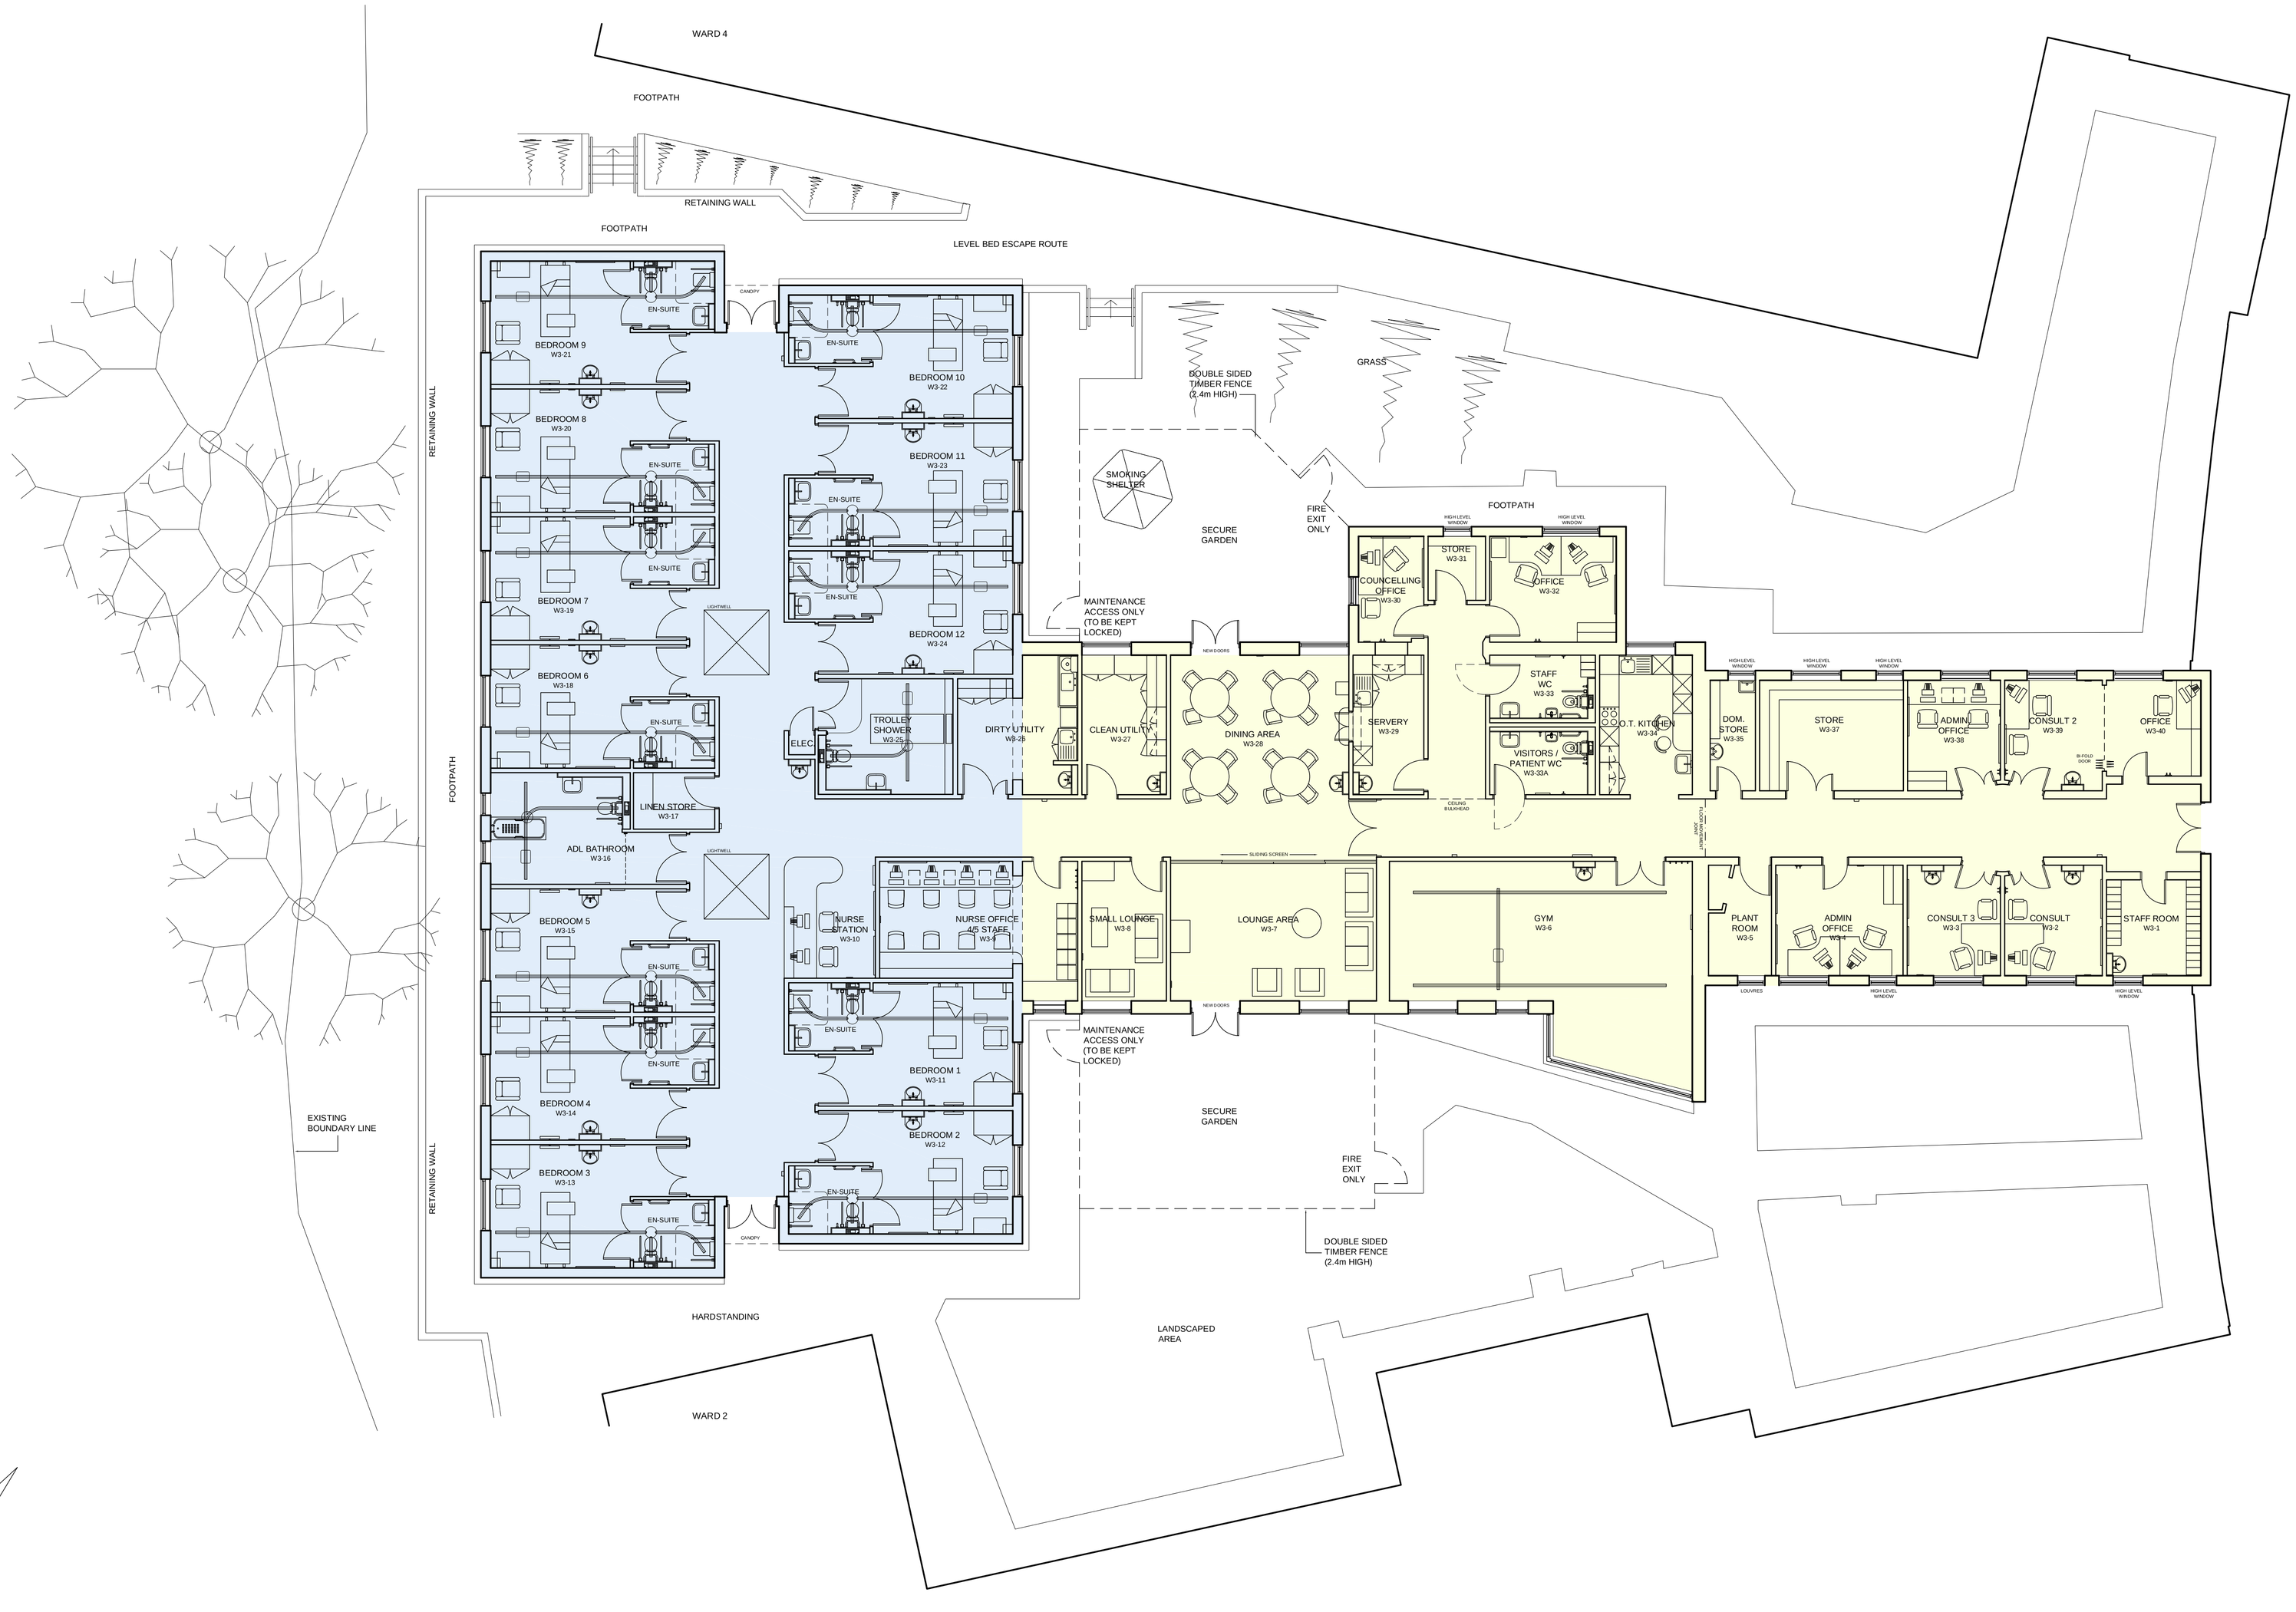


PROJECT
EXTENSION AND
REFURBISHMENT OF WARD 3
MOUNT VERNON HOSPITAL
BARSNLEY

REVISIONS					
C	PLAN REVISIONS MADE FOLLOWING CLIENT MEETING, AREAS UPDATED TO SUIT AMENDED LAYOUT	17-09-09	G	SITE REVISED, LIGHTWELLS ADDED	30-11-09
D	MINOR REVISIONS MADE FOLLOWING CLIENT MEETING	22-09-09			
E	REVISED FOLLOWING BUILDING SURVEY	22-10-09			
F	HOIST TRACKS ADDED TO DRAWING	11-11-09			

NOTE : DO NOT SCALE FROM THIS DRAWING.
ALL DIMENSIONS IN MILLIMETRES UNLESS STATED OTHERWISE.
IF IN DOUBT PLEASE ASK.

CLIENT
BARNSLEY NHS PCT

CHECKED BY	DRAWN BY	SCALE
AD	GT	1:100@A1

TITLE
PROPOSED FLOOR PLAN

DATE	JOB CODE	NUMBER
JAN 09	15/808	110G

JAMES TOTTY PARTNERSHIP
CHARTERED ARCHITECTS
38 Wilkinson Street, Sheffield. S10 2GB
Telephone: (0114) 2700208 Fax: (0114) 2758691
EMAIL : mail@jamestotty-partnership.co.uk