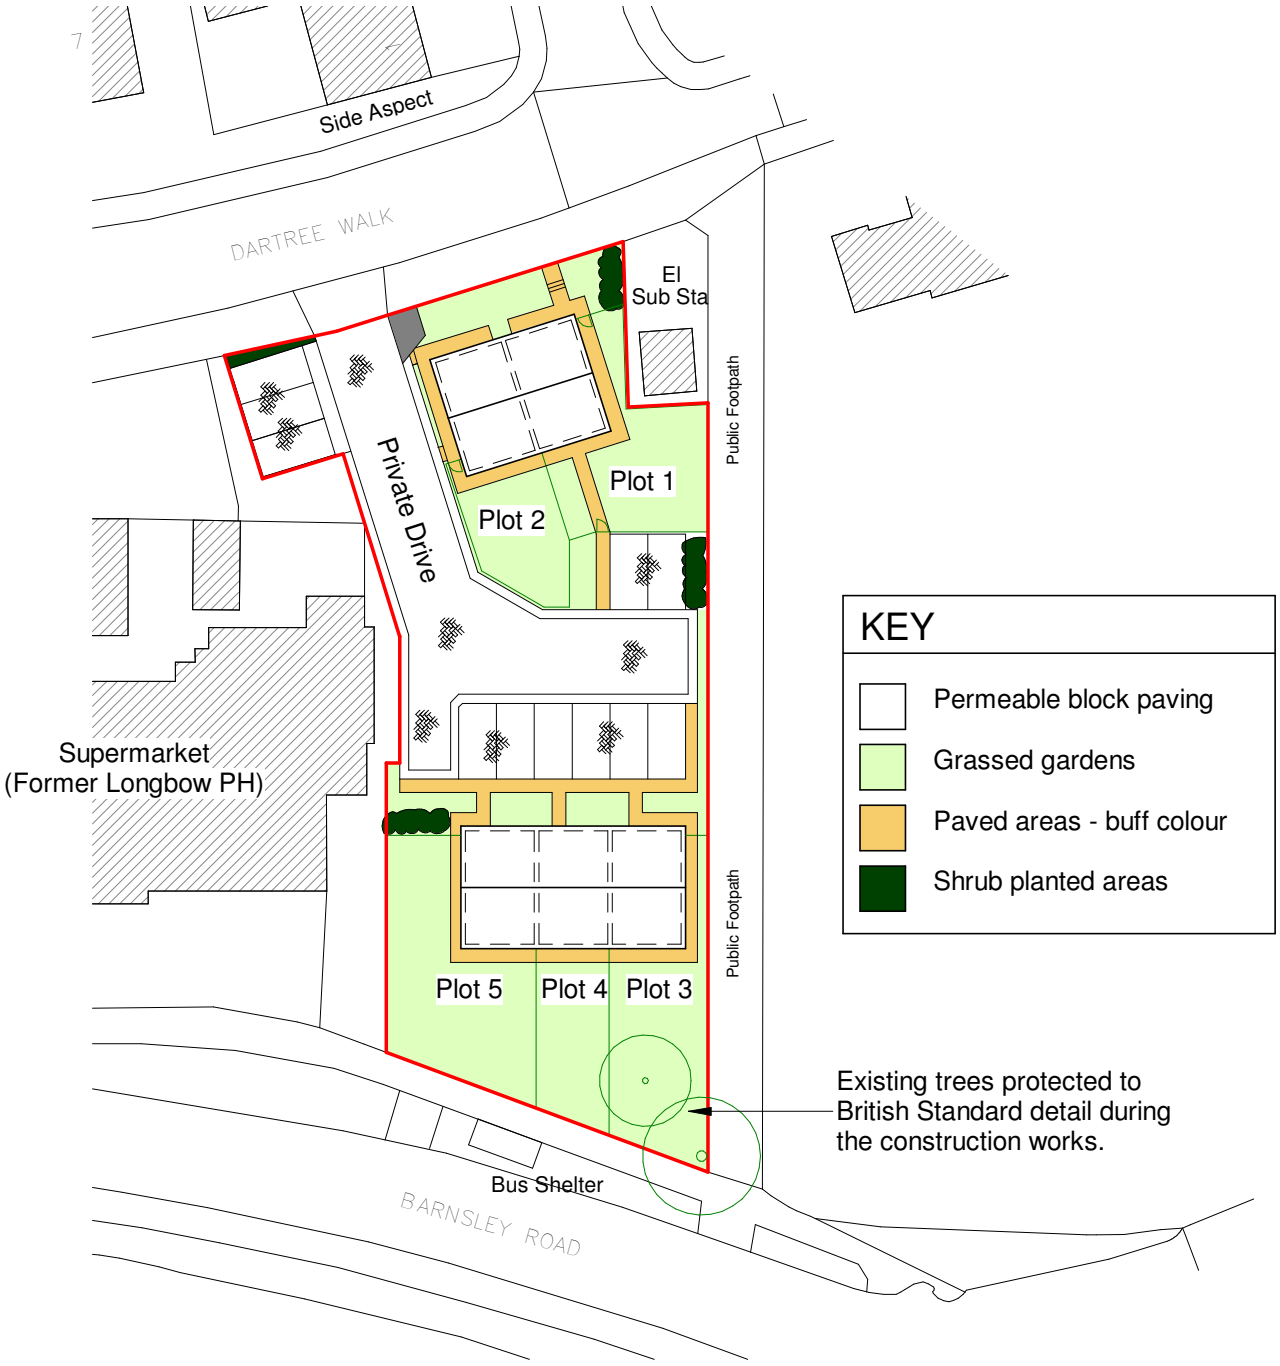


Proposed Site Plan - Landscaping

Scale: 1 : 500

RJ DESIGN
Architectural Services
08456 120 334
www.rj-design.co.uk

Project: Barnsley Road, Darfield				
Sheet Title: Landscaping Plan				
Scale: As Shown	Size: A4	Project No: 15/190	Drwg No: A106	Rev: