
© copyright
This drawing is the copyright of ABA architecture and interiors limited. Copyright is reserved by them and the drawing is issued on condition that it is not copied, reproduced, retained or disclosed to any unauthorised persons, either wholly or in part, without the written consent of ABA architecture and interiors limited. This drawing has been prepared for presentation purposes only. Consultants wishing to use the drawing for guidance must check all dimensions on site prior to finalising their element of work to be undertaken.
NOTE: Full survey not carried out - drawings and details produced from information provided by others and all are responsible for checking dimensions etc.


REV:	DATE:	BY:	COMMENT:
A	09.10.21	AB	Garage window added.

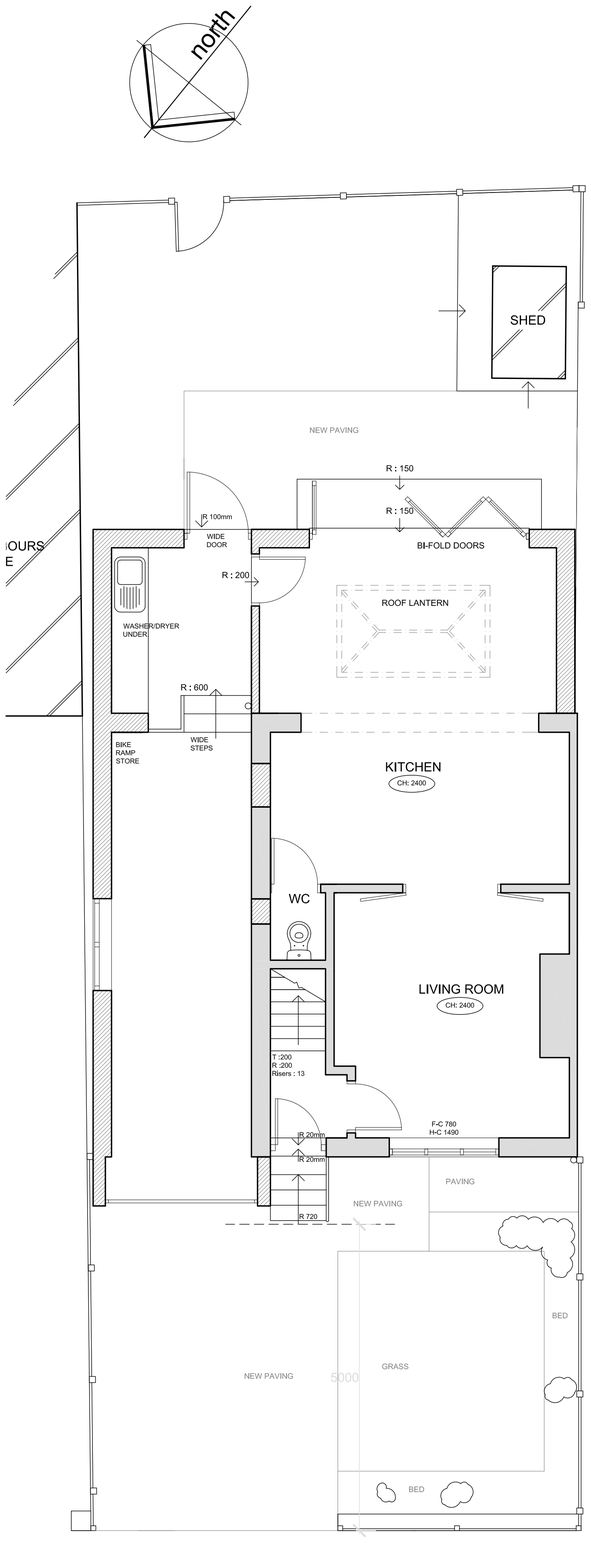


PROPOSED GROUND FLOOR & SITE




PROPOSED FRONT ELEVATION

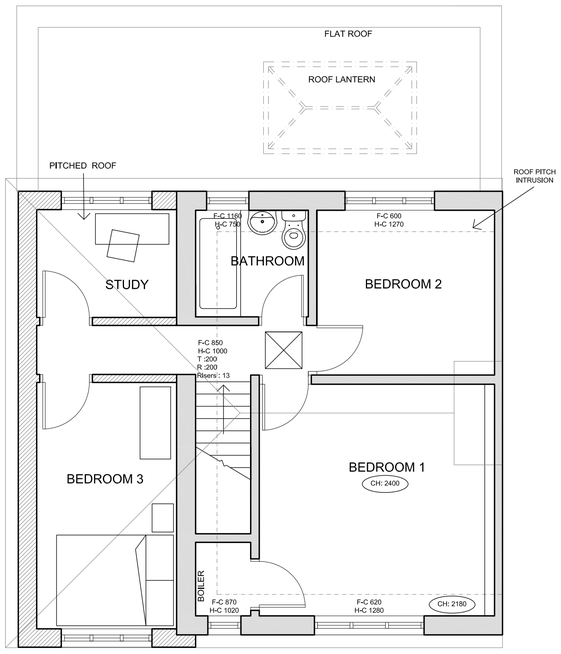

PROPOSED FIRST FLOOR

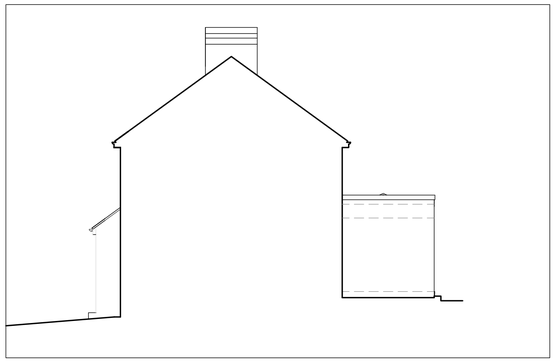

PROPOSED SIDE 2 ELEVATION (cross-section through - 1:100 scale)

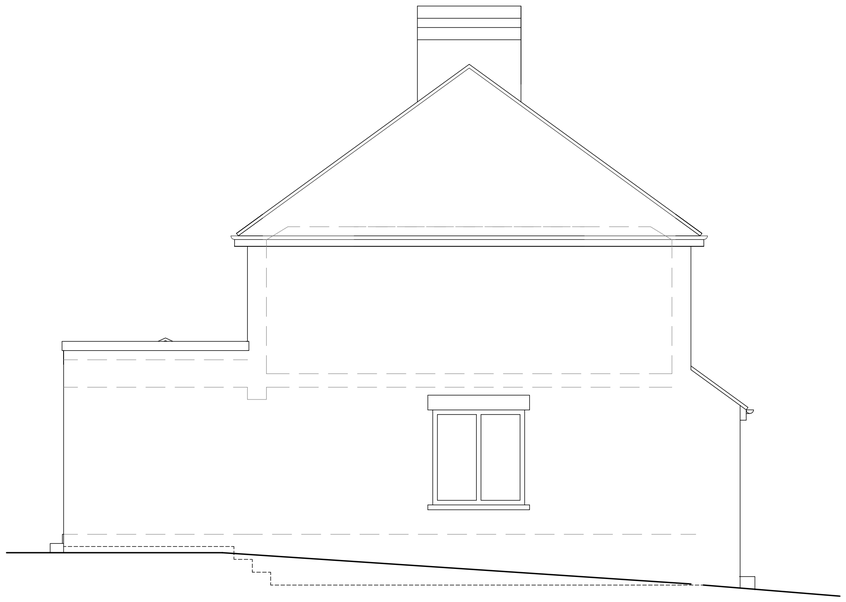

PROPOSED SIDE ELEVATION



PROPOSED REAR ELEVATION

aba
architecture and interiors
globe works, kelham island, sheffield, s6 3ae 0114 201 5023
www.abaarchitecture.co.uk

CLIENT: Mr Burrows

PROJECT: 2 Cromwell Mount
Worsborough
Barnsley
S70 6TA

TITLE: Proposed Plans and Elevations

INITIALS: ABA DATE: Oct 2021 SCALE: 1:50 (A1)

NUMBER: 2337.12 REV: A STATUS: Planning