
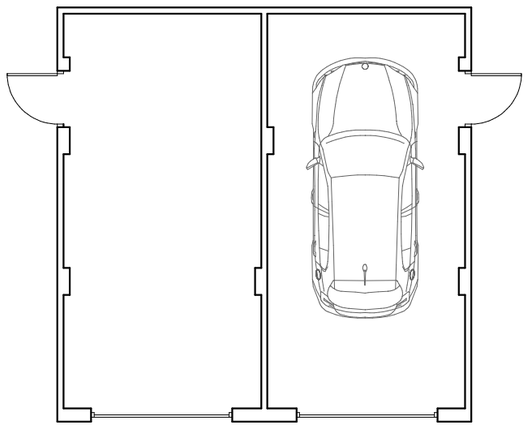



Floor Plan
shared double

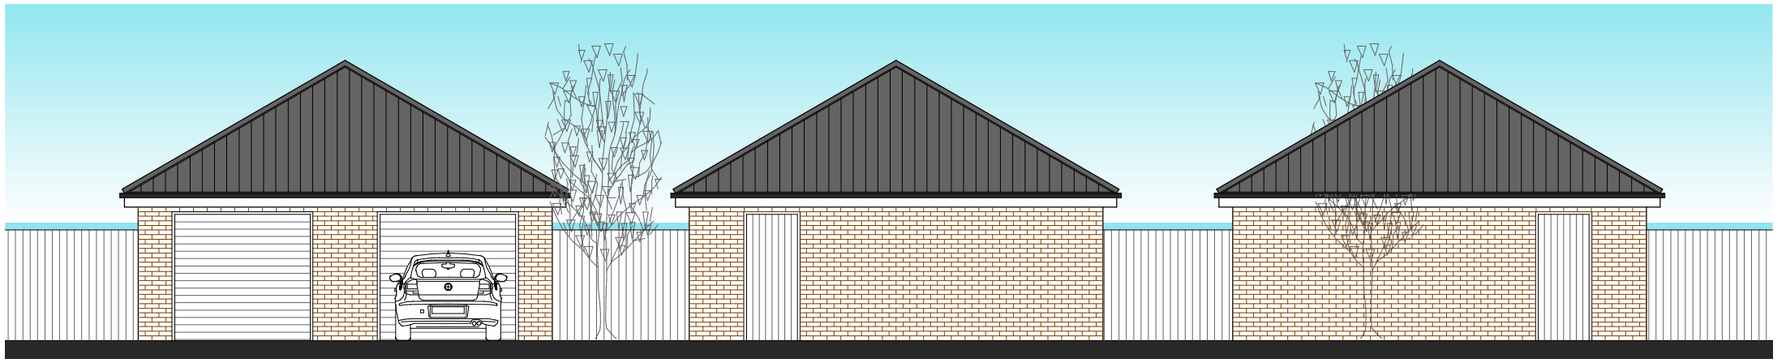

front elevation

side elevation

side elevation

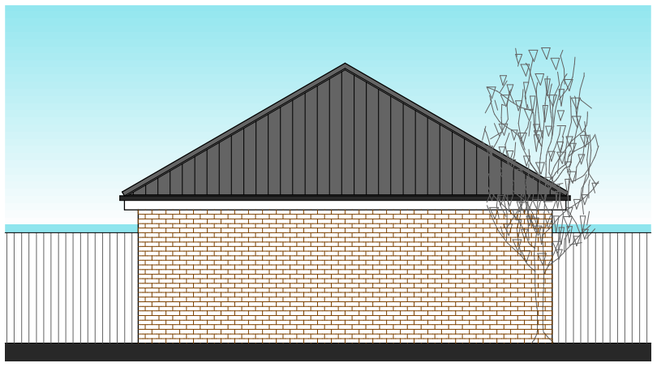

rear elevation

KIRSOPP BUILDERS LTD

PROPOSED DEVELOPMENT ON LAND
OFF BIRK AVENUE
KENDRAY
BARNSLEY
S70 3AH

GARAGE DETAIL

scale	date	drawn	checked
1:100 @ A3	Feb 20	PB	

drawing no	revision
20 - 011 - 6	**A**

C3 Architecture Planning & Design Ltd

Tel 07963 686613
web www.c3planninganddesign.co.uk
email info@c3planninganddesign.co.uk