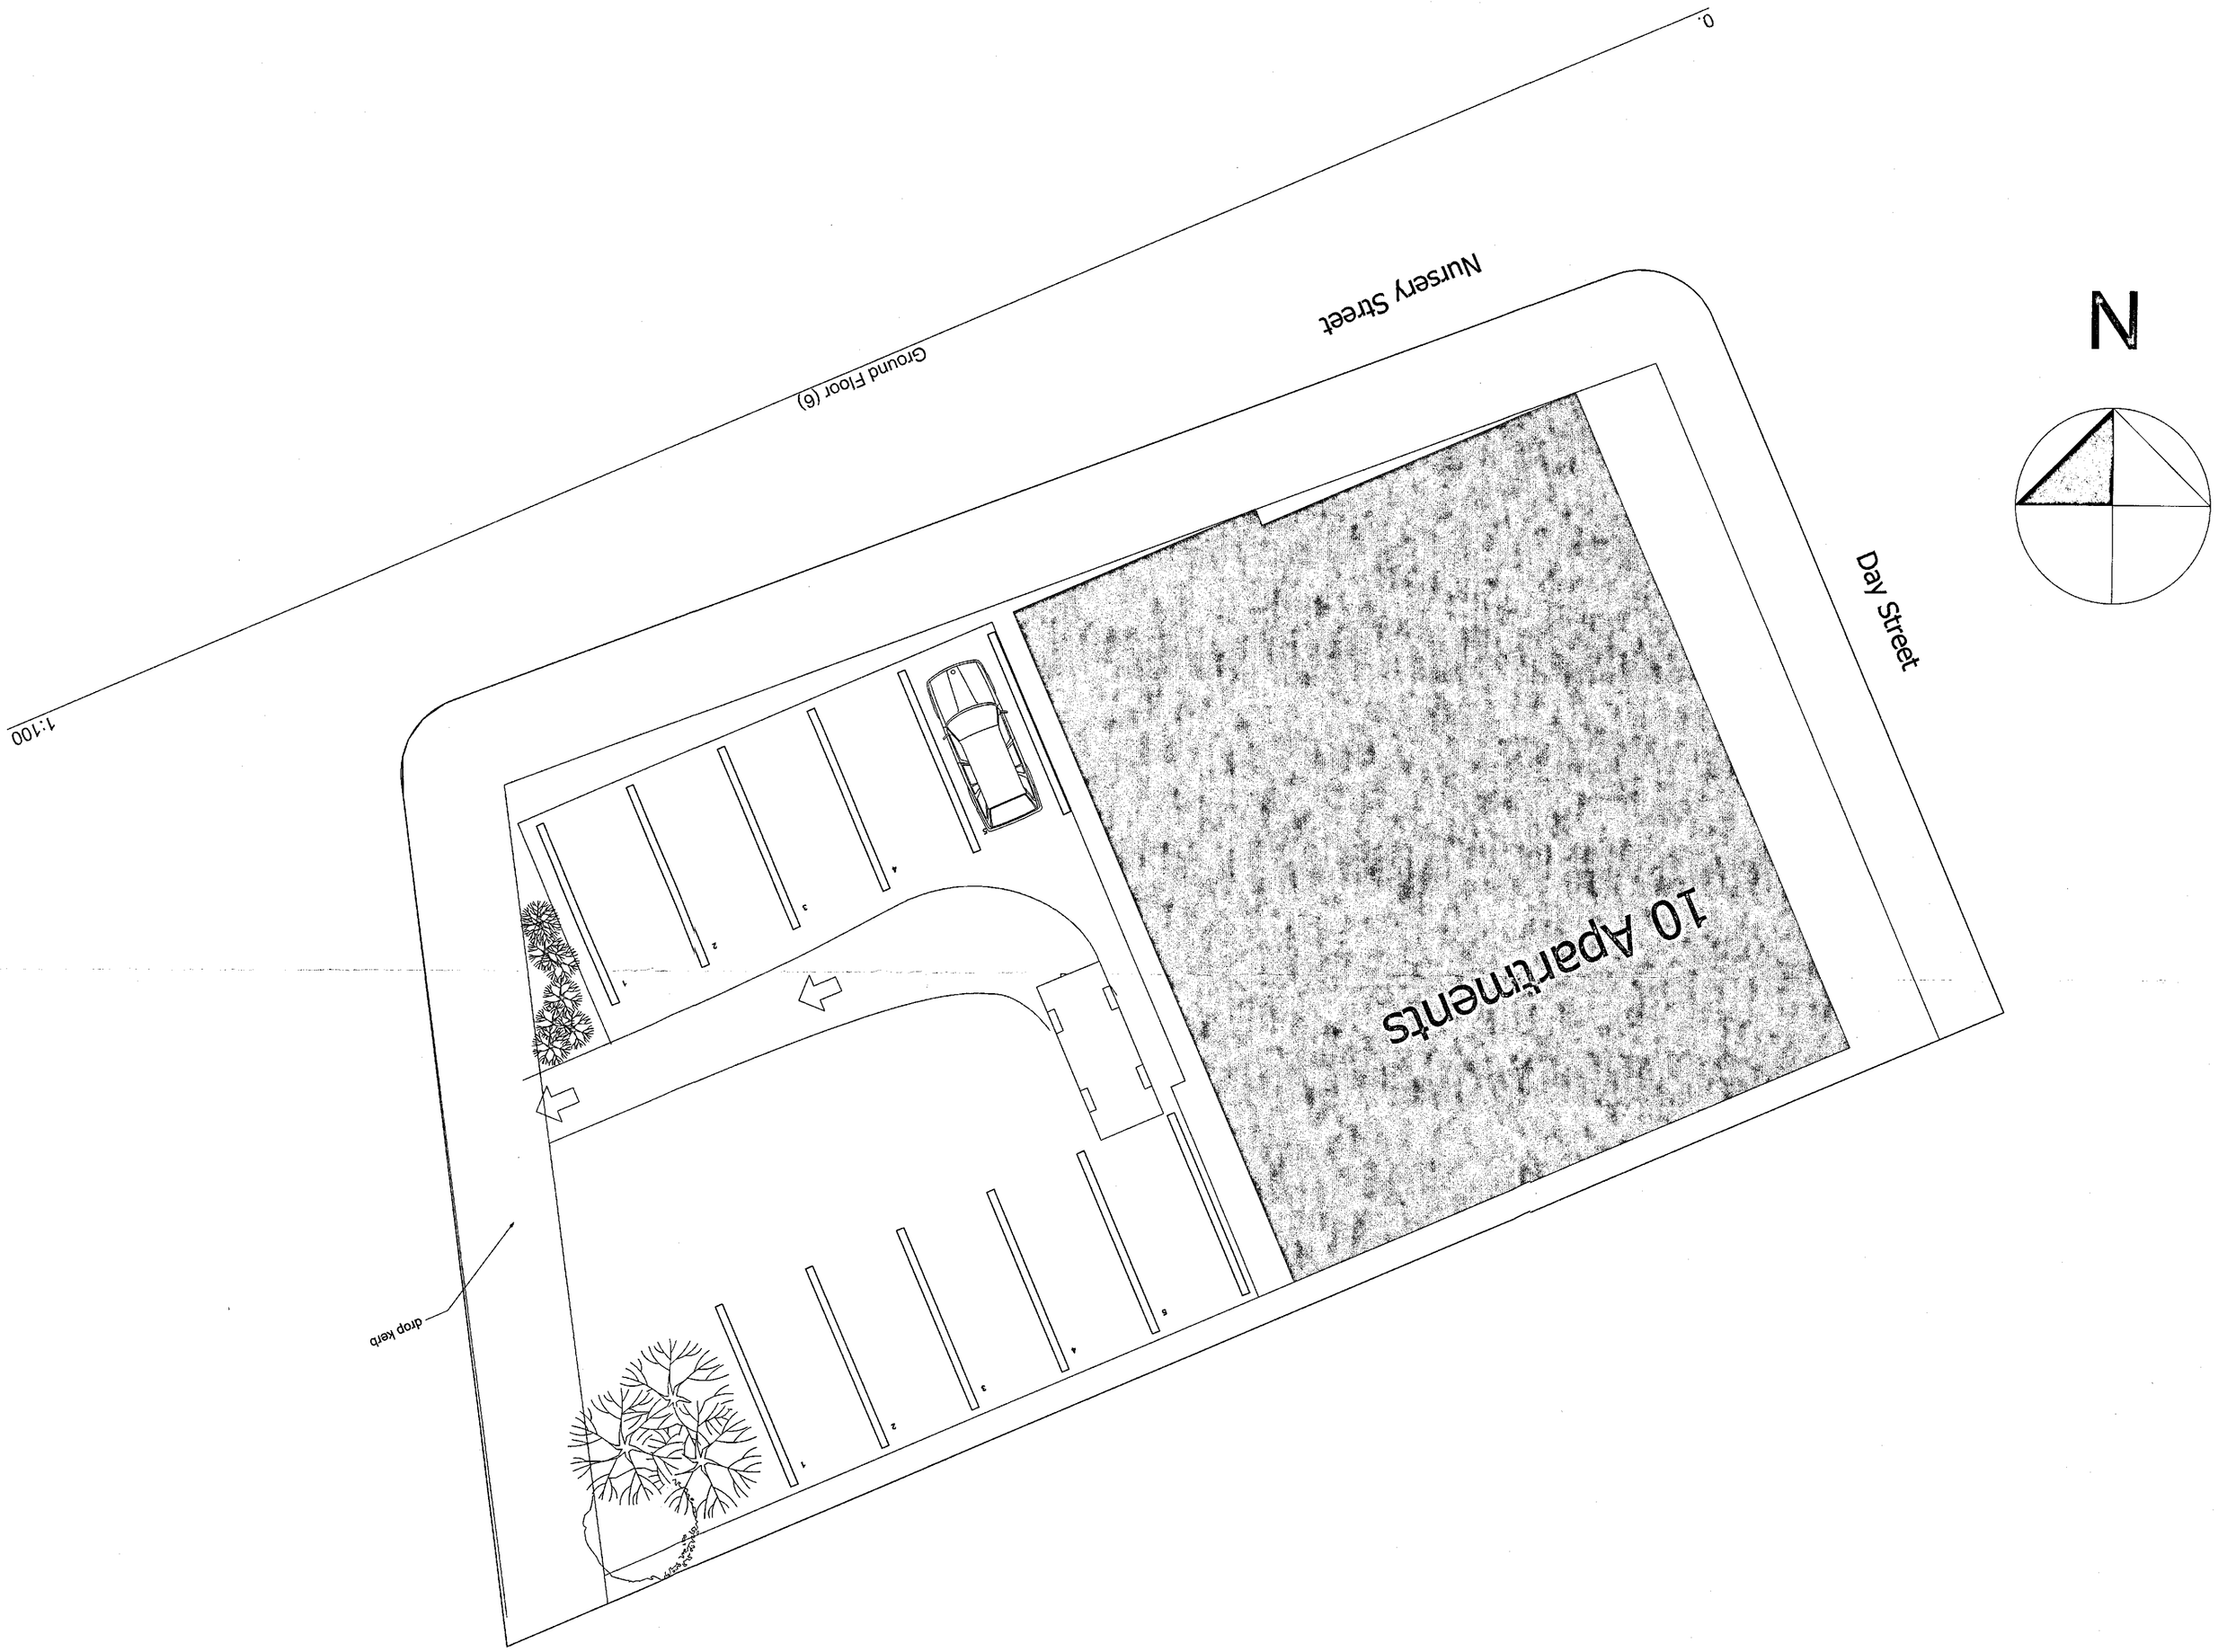


N

Rev:	Date	Revision Notes

Client: Cross Steels Ltd

Project: Proposed 10 Apartments at Cross Steels Ltd
Day Street, Barnsley

Drawing Title: As proposed Site Plan

Scale: 1:100 **Date:**24/06/2015

Drawn By: AR **Rev:**

Drawing Nr: 1

Alan Robinson
Chartered Architect BA Dip Arch RIBA BSc (Hons)
2 Gawber Road, Barnsley S75 2AF
Tel/Fax 01226 286066
Mob: 07947808933