




SOUTH ELEVATION

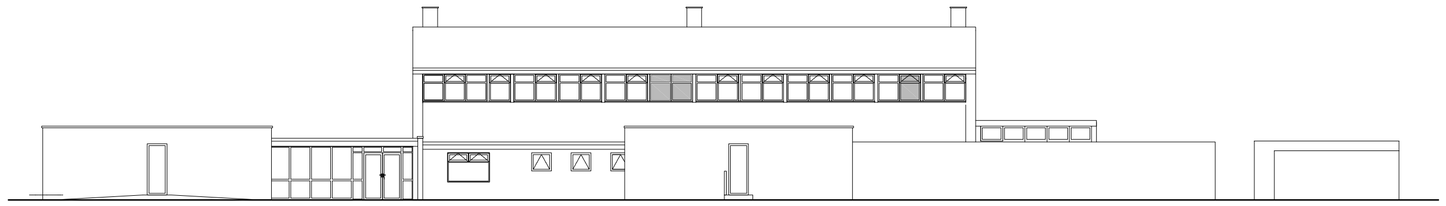


NORTH ELEVATION

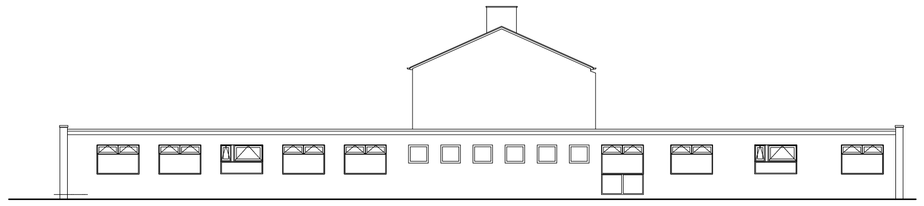

EAST ELEVATION

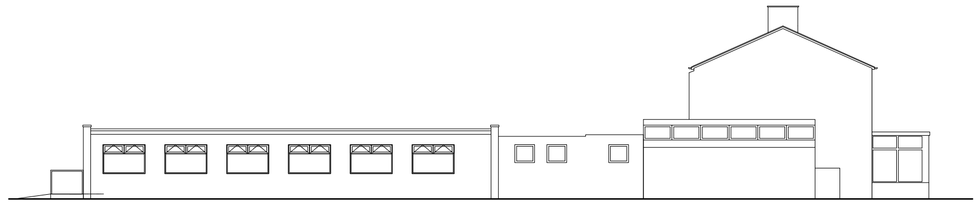


WEST ELEVATION

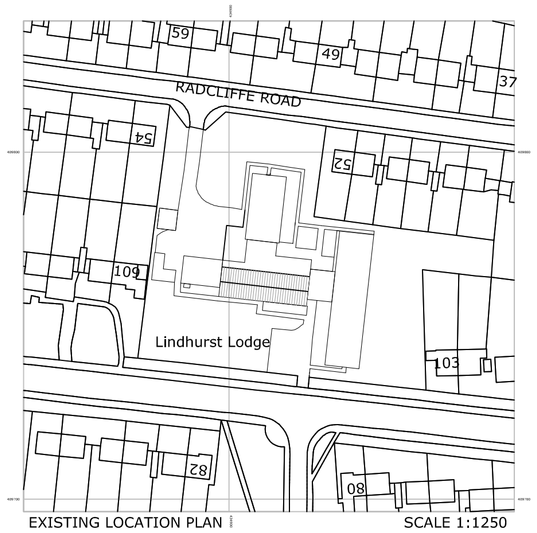


EXISTING LOCATION PLAN | SCALE 1:1250

EXISTING LOCATION PLAN SCALE 1:1250

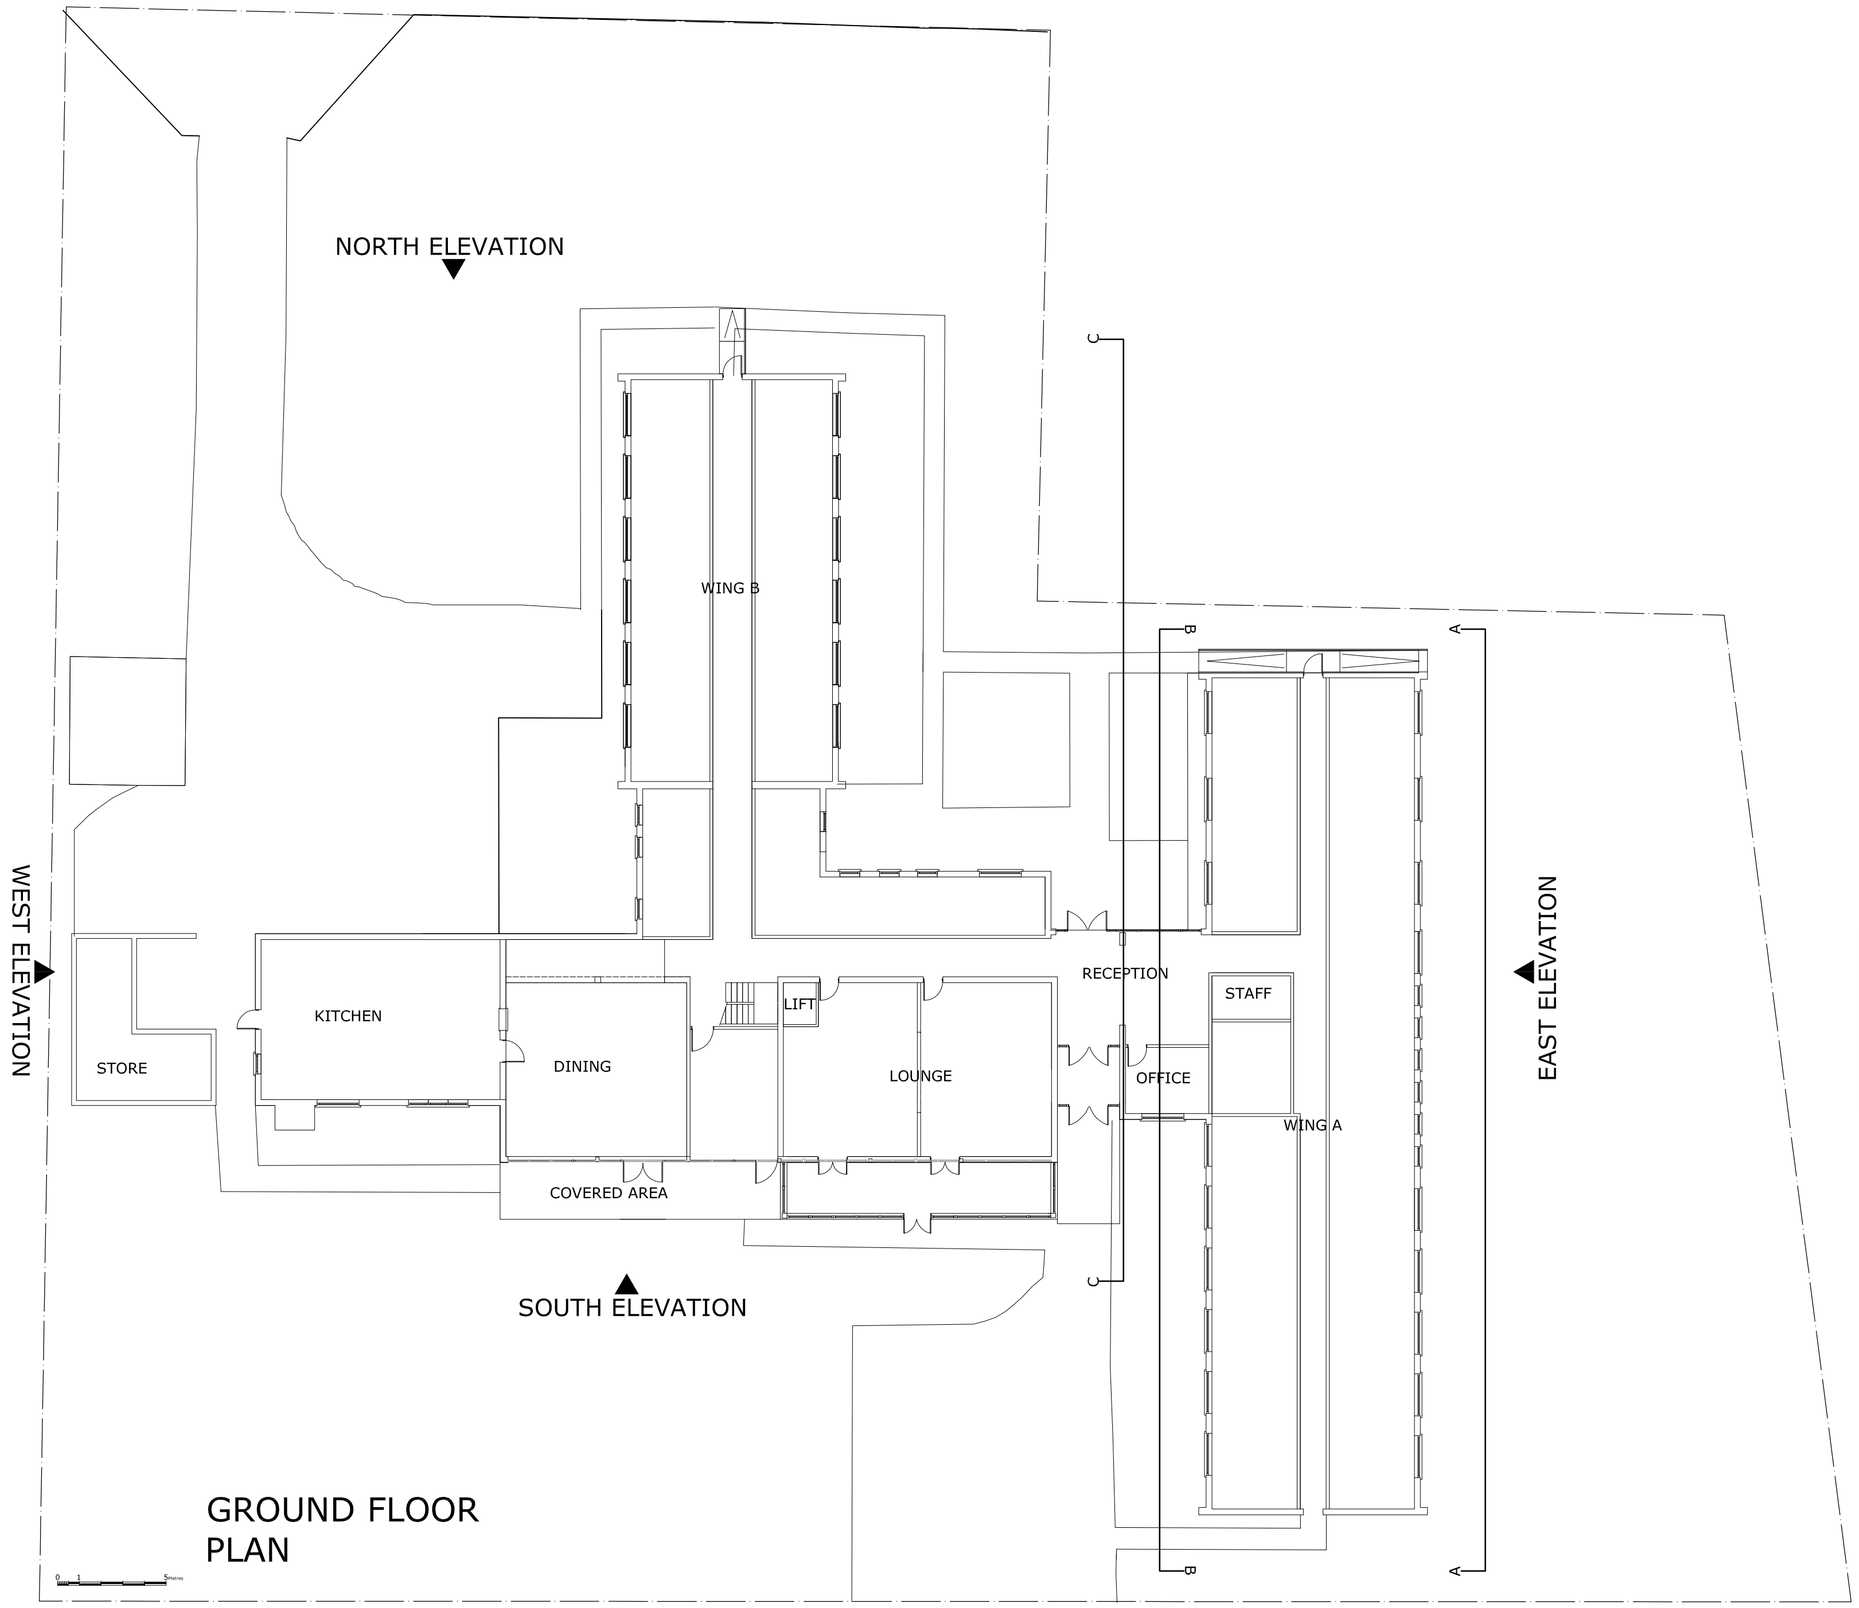

GROUND FLOOR PLAN

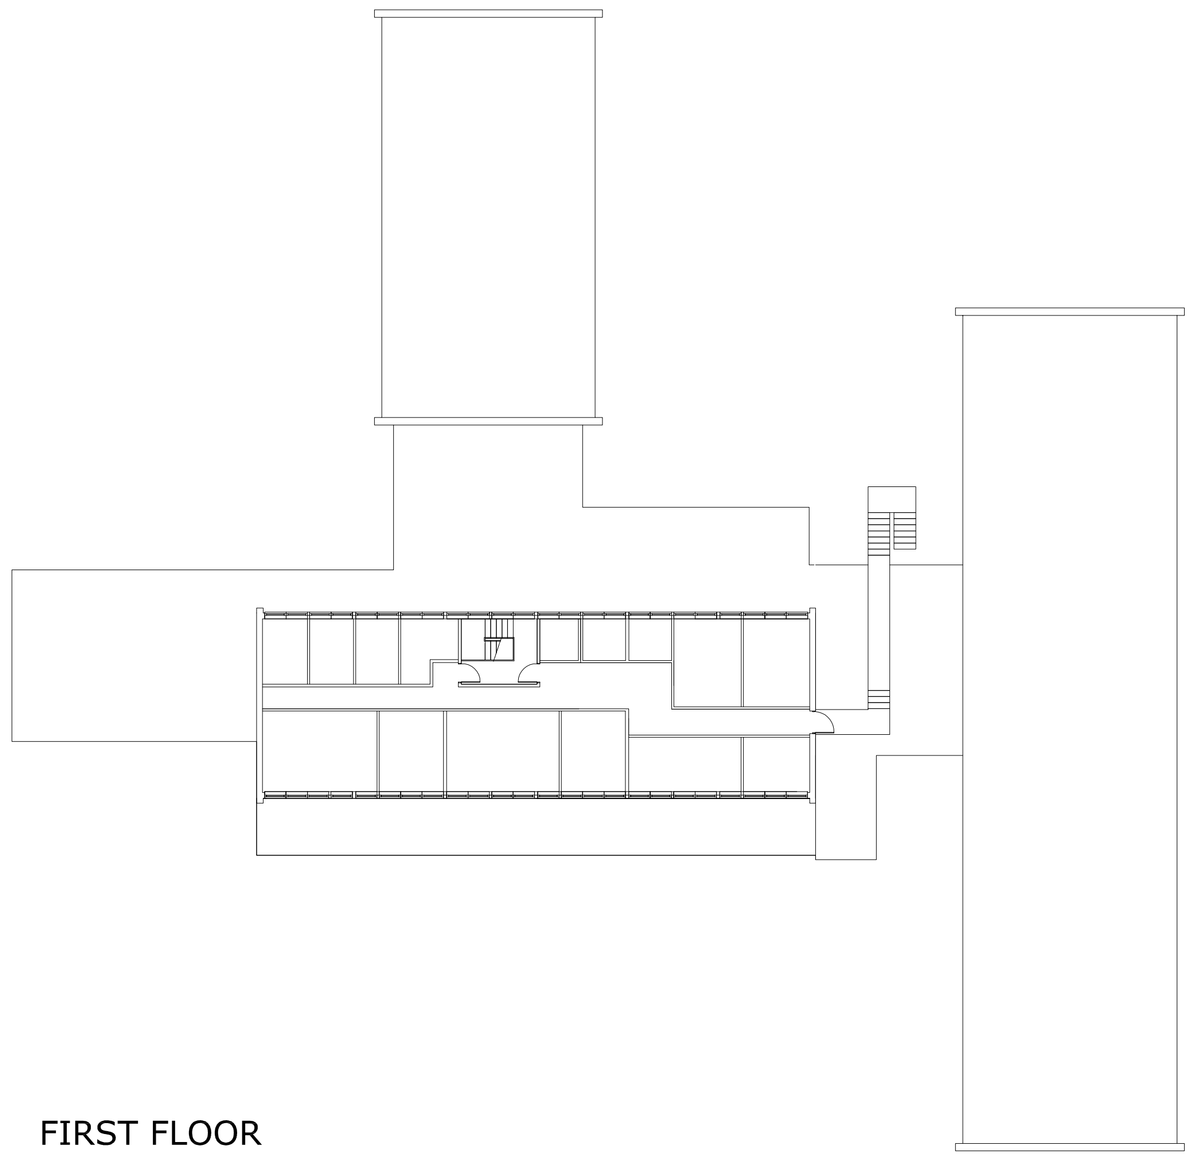

FIRST FLOOR PLAN

-

drawing stage

S FENTON-COOPLAND
FC Bros Ltd.

Architectural Design Planning Consultants Project Management
Building works Structural engineering.

37 Flanderwell Lane
Bramley
S66 3QW
Tel. 0114 299 7564
07738 61 66 88
www.Sfentoncoopland.com
Enquiries@Sfentoncoopland.com

project title.
PROPOSED 2 STOREY DEVELOPMENT
LINDHURST HOME
LINDHURST ROAD, BARNSLEY

drawing title.
EXISTING PLANS/ELEVATIONS
EXISTING LOCATION PLAN

scale.	job agent	drawn	checked
1:200/1250	FC	SFC	

date	project no.	drawing no.	revision
15/09/2010	031005	3DD-SK01	