


Revision	Date
-	-

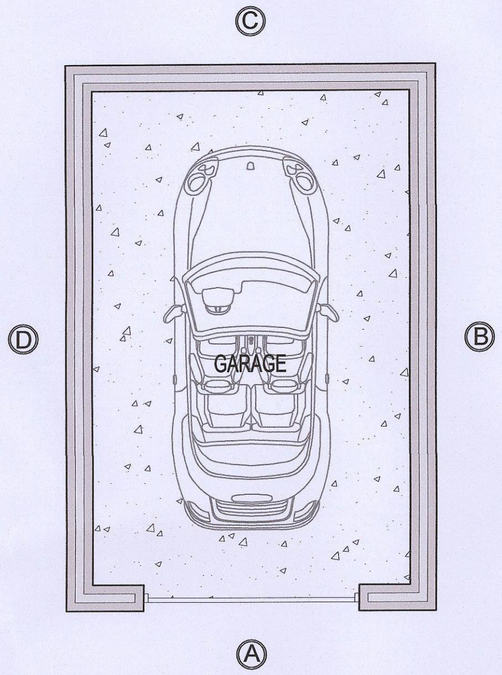

FLOOR PLAN
SCALE 1:50

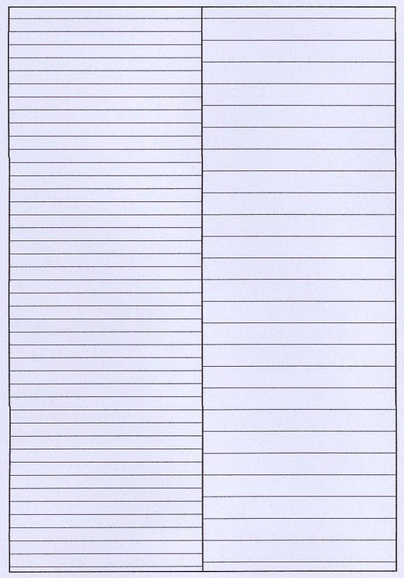


ROOF PLAN
SCALE 1:50

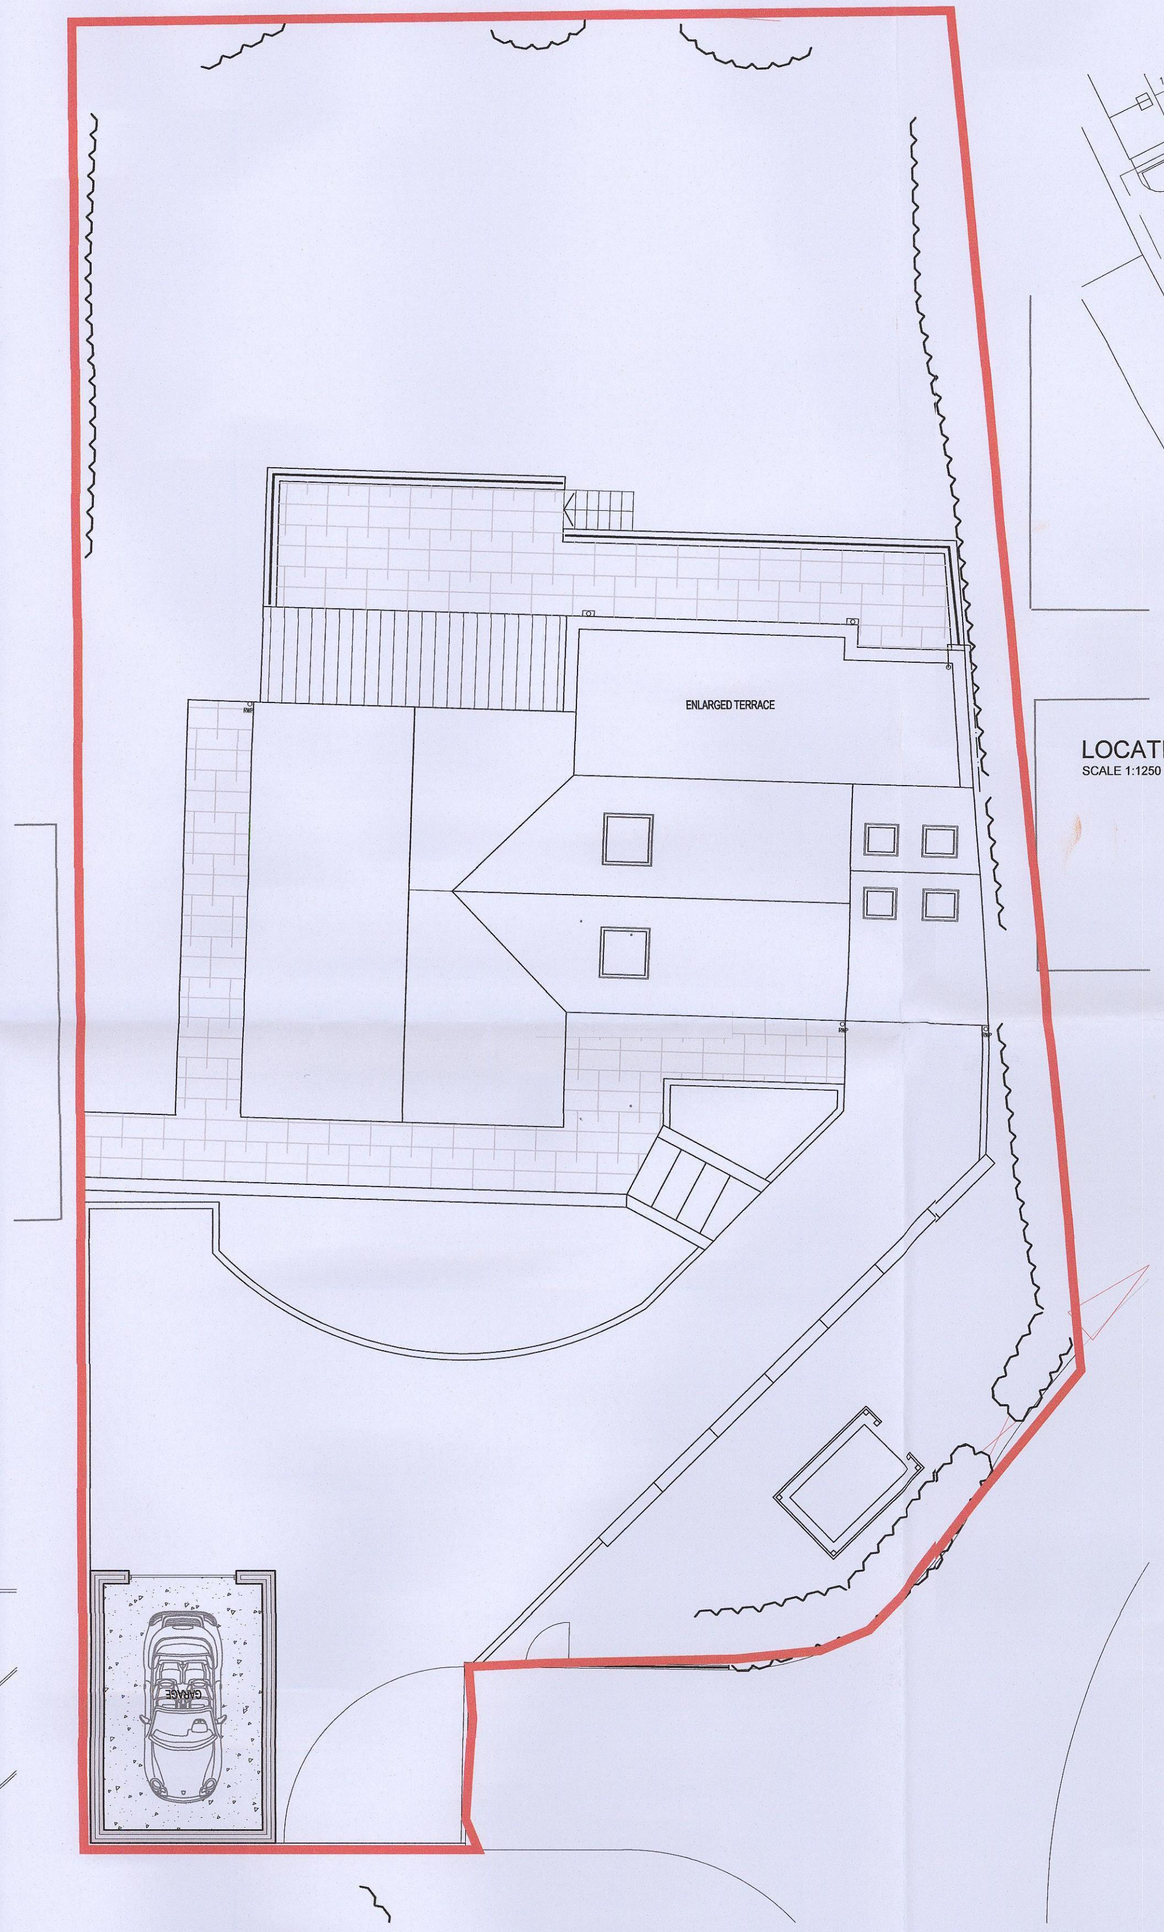

SITE PLAN
SCALE 1:100




LOCATION PLAN
SCALE 1:1250

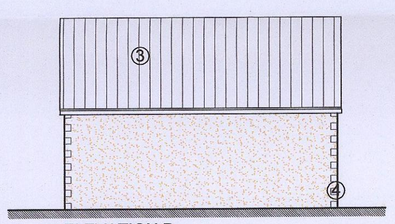


ELEVATION B
SCALE 1:50



ELEVATION C IN CONTEXT
SCALE 1:50

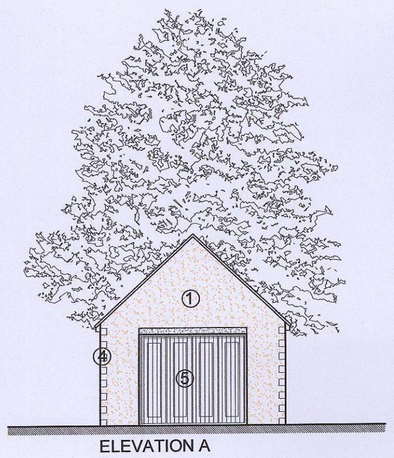

ELEVATION A
SCALE 1:50

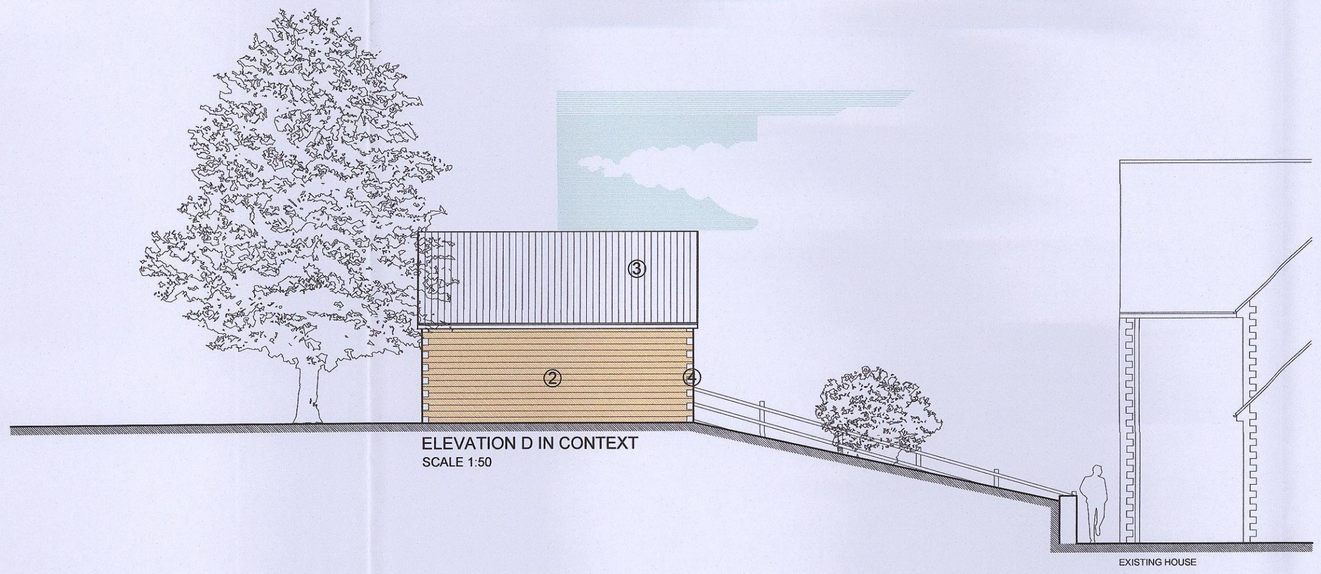

ELEVATION D IN CONTEXT
SCALE 1:50

1- RENDER TO MATCH EXISTING HOUSE
2 - STONE TO MATCH EXISTING HOUSE
3 - GREY TILES TO MATCH EXISTING HOUSE
4 - STONE COINS TO MATCH EXISTING
5 - GARAGE DOOR TO MATCH EXISTING GARAGE DOOR

coda
Coda Studios Ltd
70-71 Cornish Place, Cornish Street,
Sheffield, S6 3AF
tel: 0114 2796003
e:information@codastudios.co.uk

Ashley Carson	Client
Hilside Way	Job
Garage	Title
Proposed Plans and Elevations	

DRAWN	CHECKED	DATE	SCALE	
			A3 ISSUE:	A1 ISSUE:
OK	PN	11-2015		AS SHOWN

REVISION	DRAWING STATUS	DRAWING NUMBER
-	PLANNING	1924-008

© COPYRIGHT EXISTS ON THE DESIGNS AND INFORMATION SHOWN ON THIS DRAWING
The Contractor must verify all dimensions on site before making shop drawings or commencing work of any kind. No dimensions to be scaled from this drawing. Architect to be notified of any discrepancies in dimensions immediately.