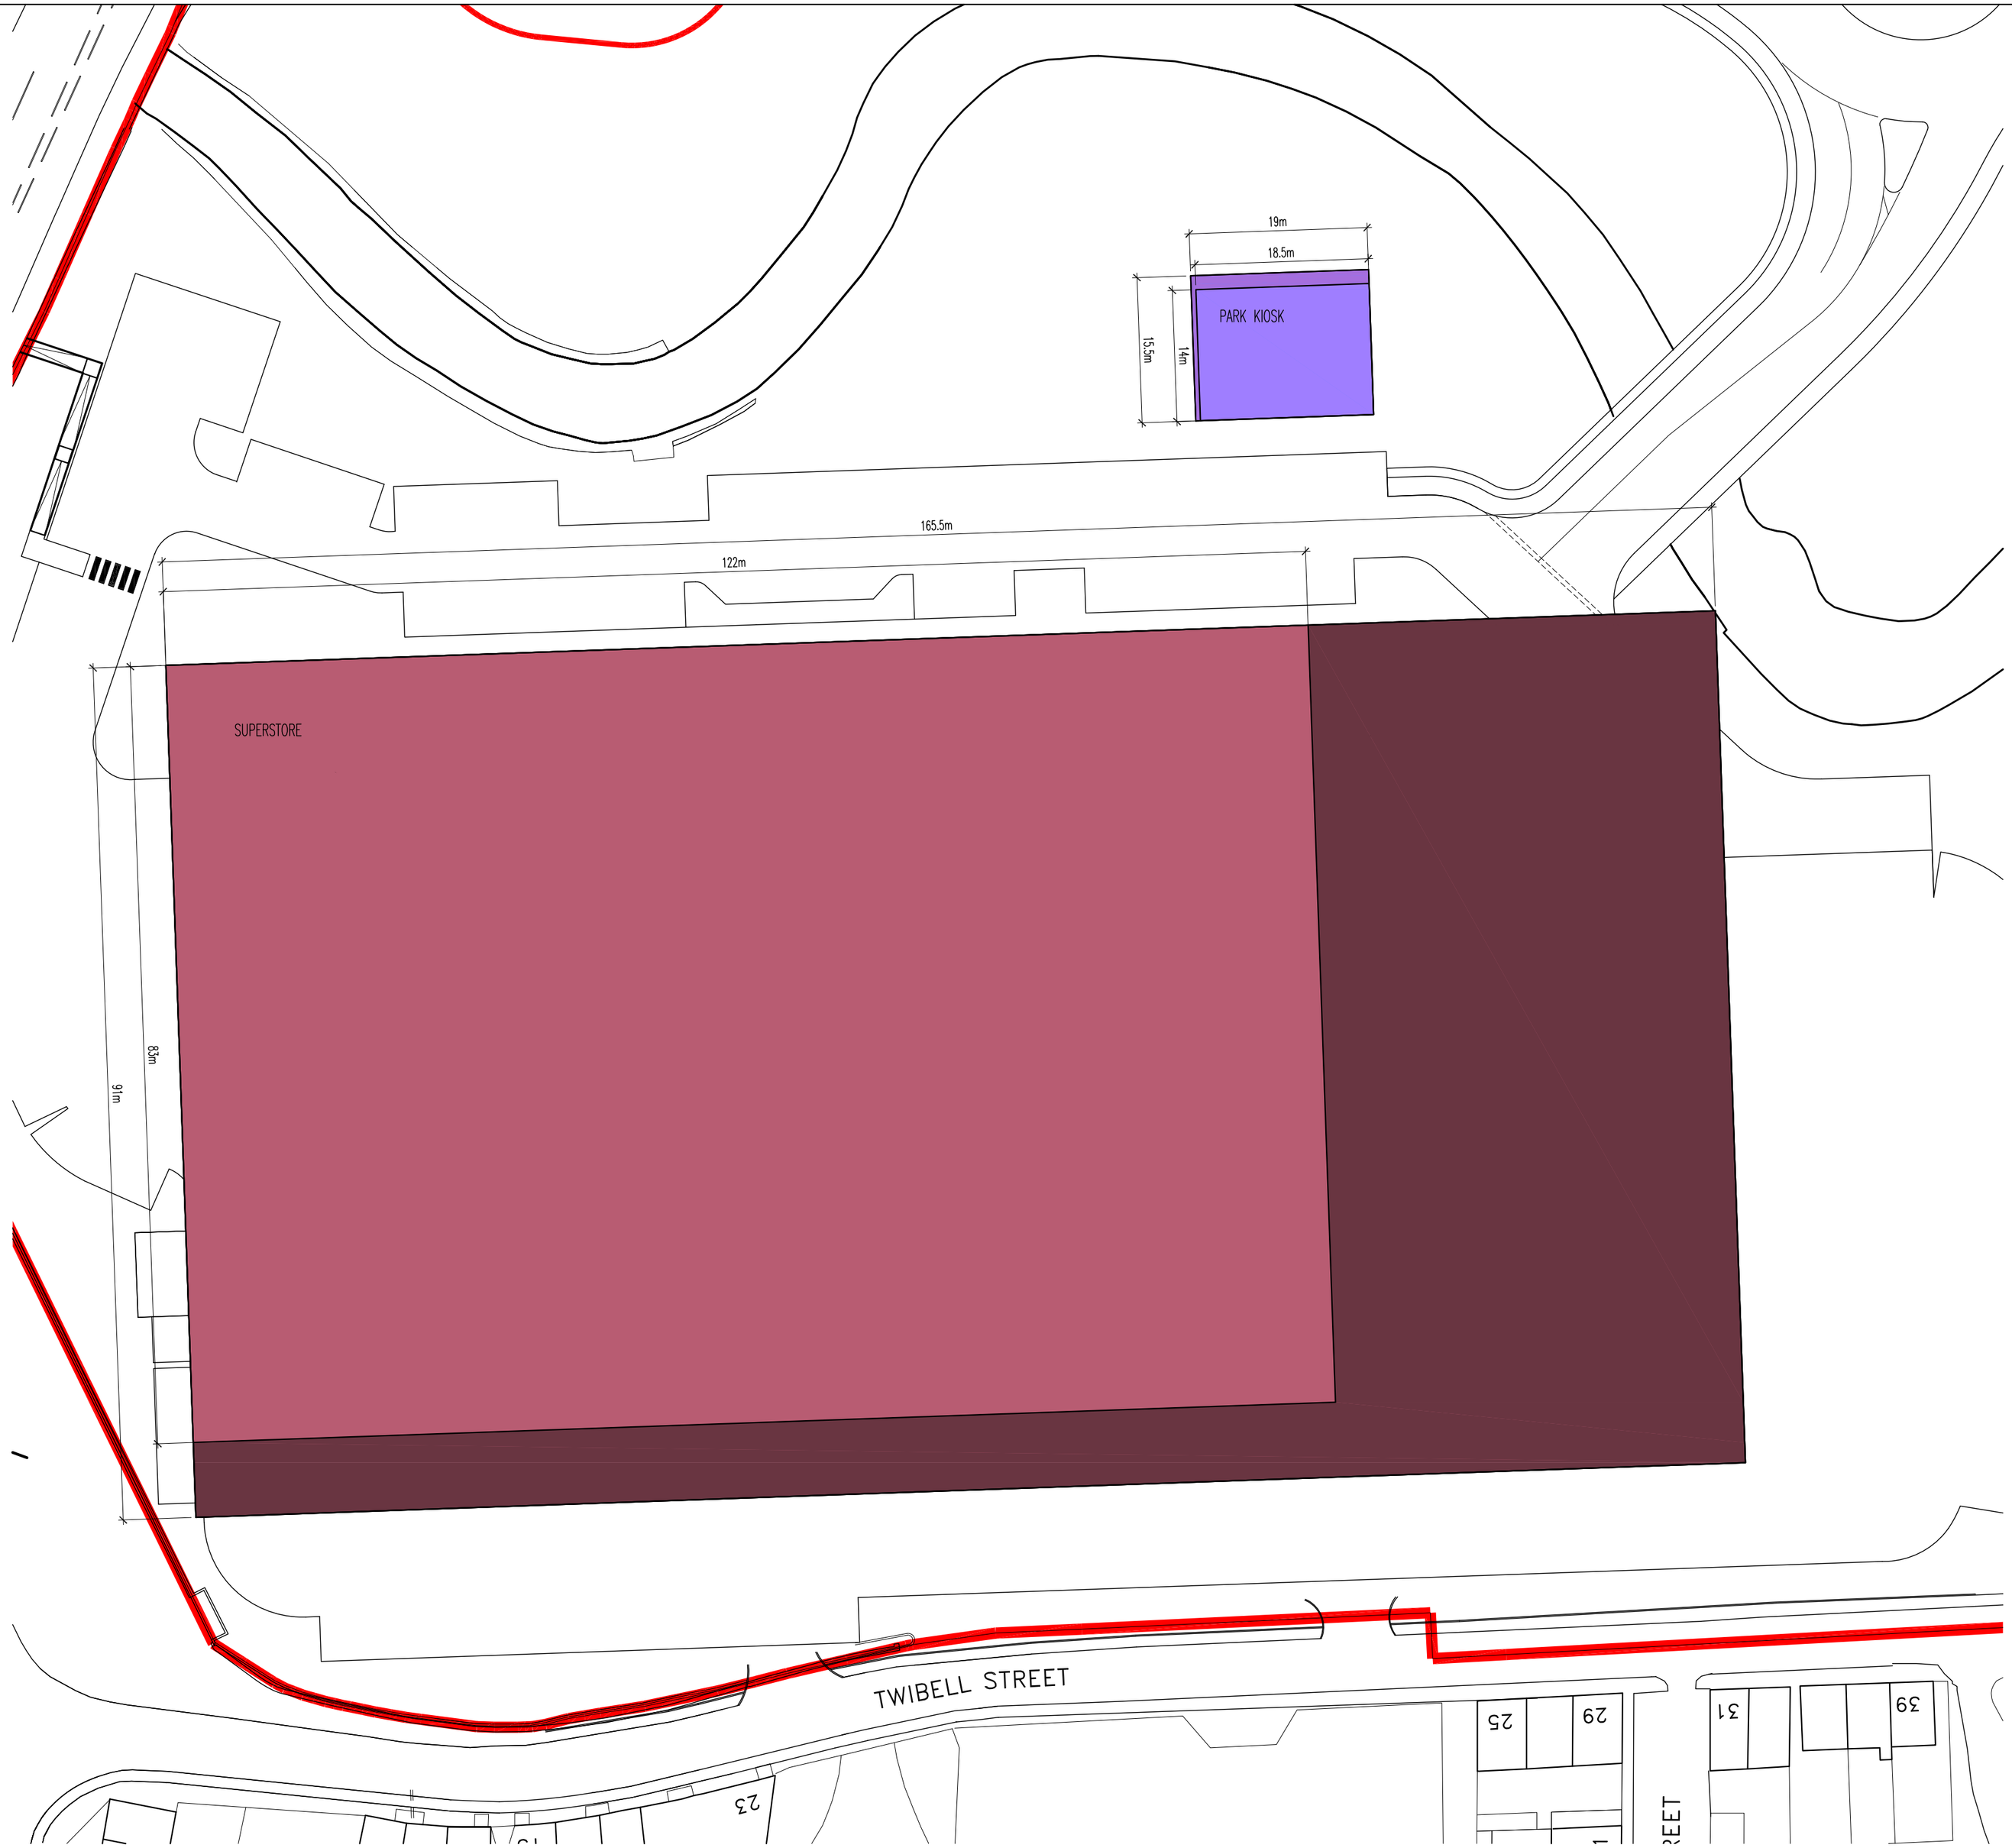


01 Proposed Site Plan
1:500 @ A2

Key

- Superstore – Minimum GEFA = 10,126m²
- Superstore – Maximum GEFA = 15,061m²
- Park Kiosk – Minimum GEFA = 259m²
- Park Kiosk – Maximum GEFA = 294.5m²

Rev	Description	Date	By	Chk
B	RETAIL UNIT 2 RENAMED TO PARK KIOSK. DIMENSIONS UPDATED TO METRES.	16.11.11	PR	GB
A	SITE PLAN UPDATED TO SUIT NEW ROAD LAYOUT.	14.11.11	PR	GB

Status — Purpose for Issue

Planning	☐	Tender	☐
Construction	☐	As Built	☐

COMMENT

Client
PEEL DEVELOPMENTS (UK) LTD

Contract
PROPOSED DEVELOPMENT
OLD MILL LANE
BARNSLEY

Drawing
ECOSTORE & RETAIL UNIT 2
DESIGN SCALE PARAMETERS PLAN

bateandtaylor architects
www.bate-taylor.co.uk
macintosh house
4a cambridge street
manchester m1 5gg
tel: 0161 236 0999
fax: 0161 236 0404
mail@bate-taylor.co.uk

Drawing No.	MH403-209	Revision	B
Scales	1:500@A2	Date	SEPT '11
Drawn	PR	Checked	GB

This drawing is the copyright of the Architect and may not be reproduced without licence.
DO NOT scale from this drawing.