



GROUND FLOOR PLAN

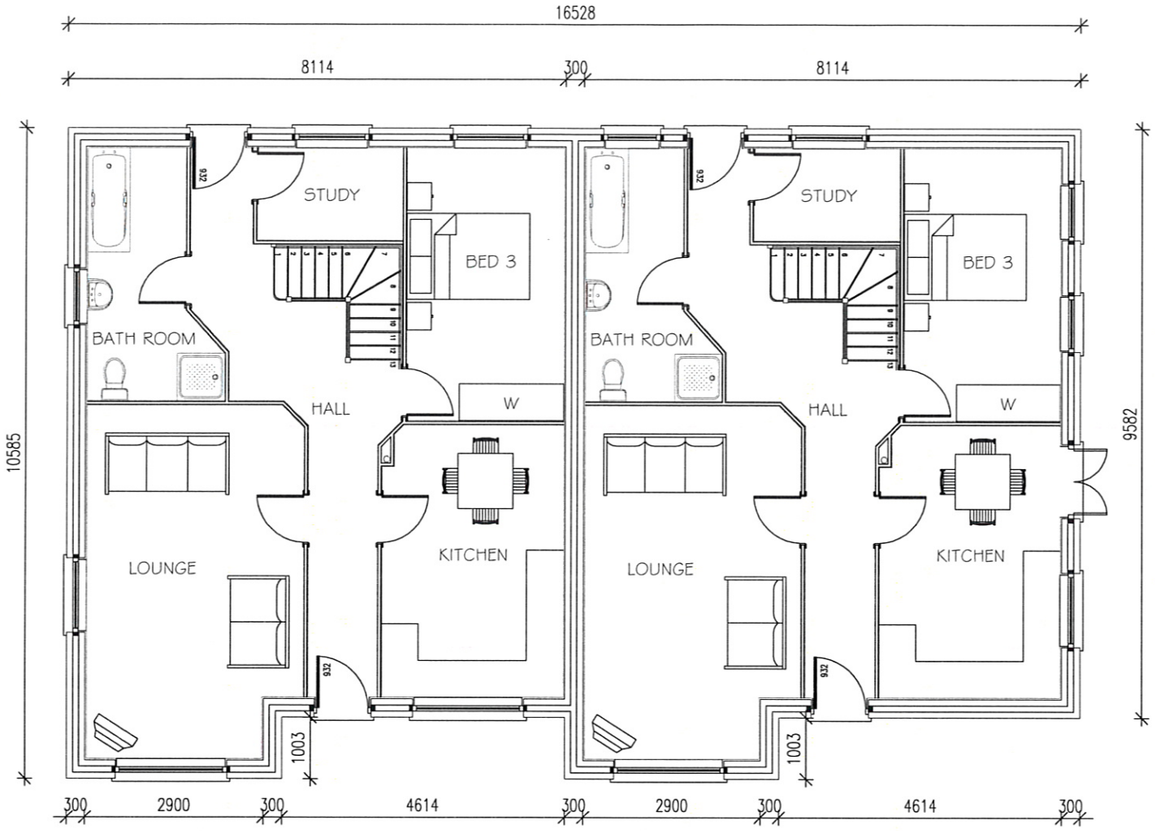

FIRST FLOOR PLAN

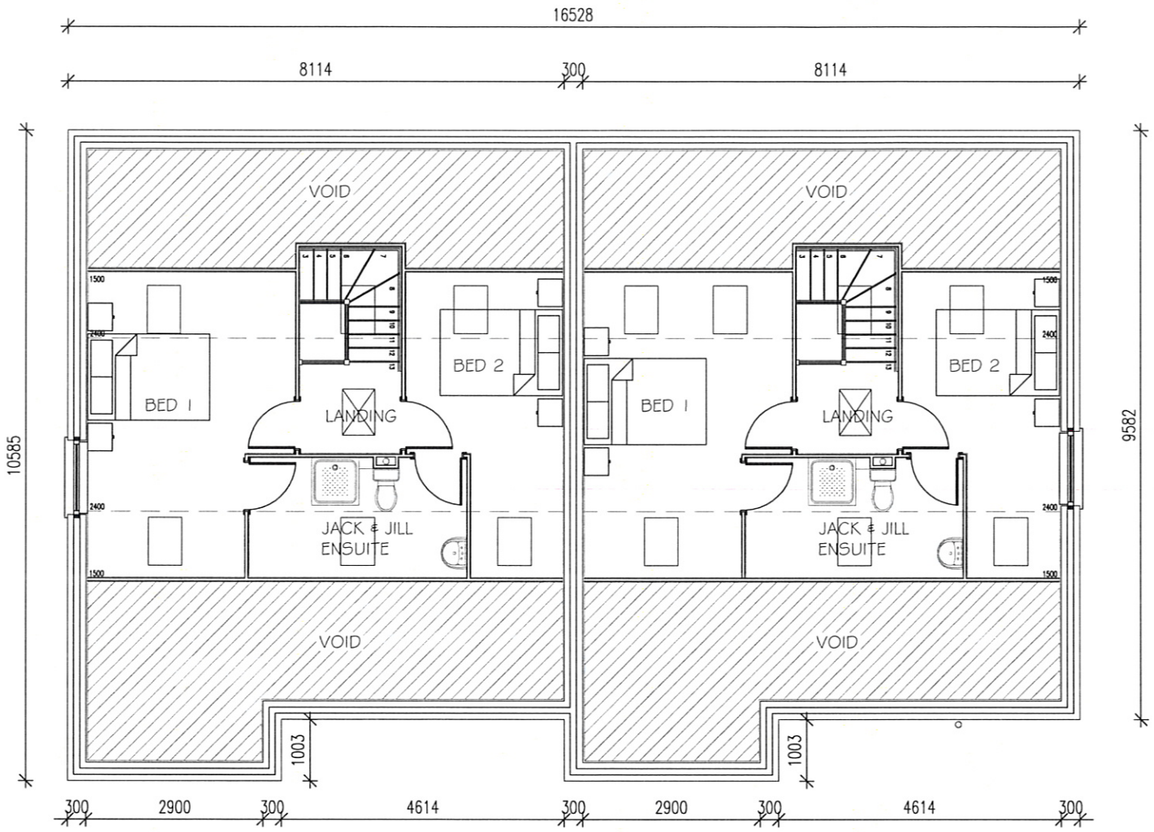

FRONT ELEVATION



SIDE ELEVATION



SIDE ELEVATION



FRONT ELEVATION

Revision :

Scale : 1:50 & 1:100 @ A1

Date : 13/02/09

Drawn by : SB

Project :
Proposed Development at Rimmington Road, Wombwell

Title :
Floor Plans & Elevations

Drg No : RR/01 Rev : -