


**ground floor plan** Scale: 1/50

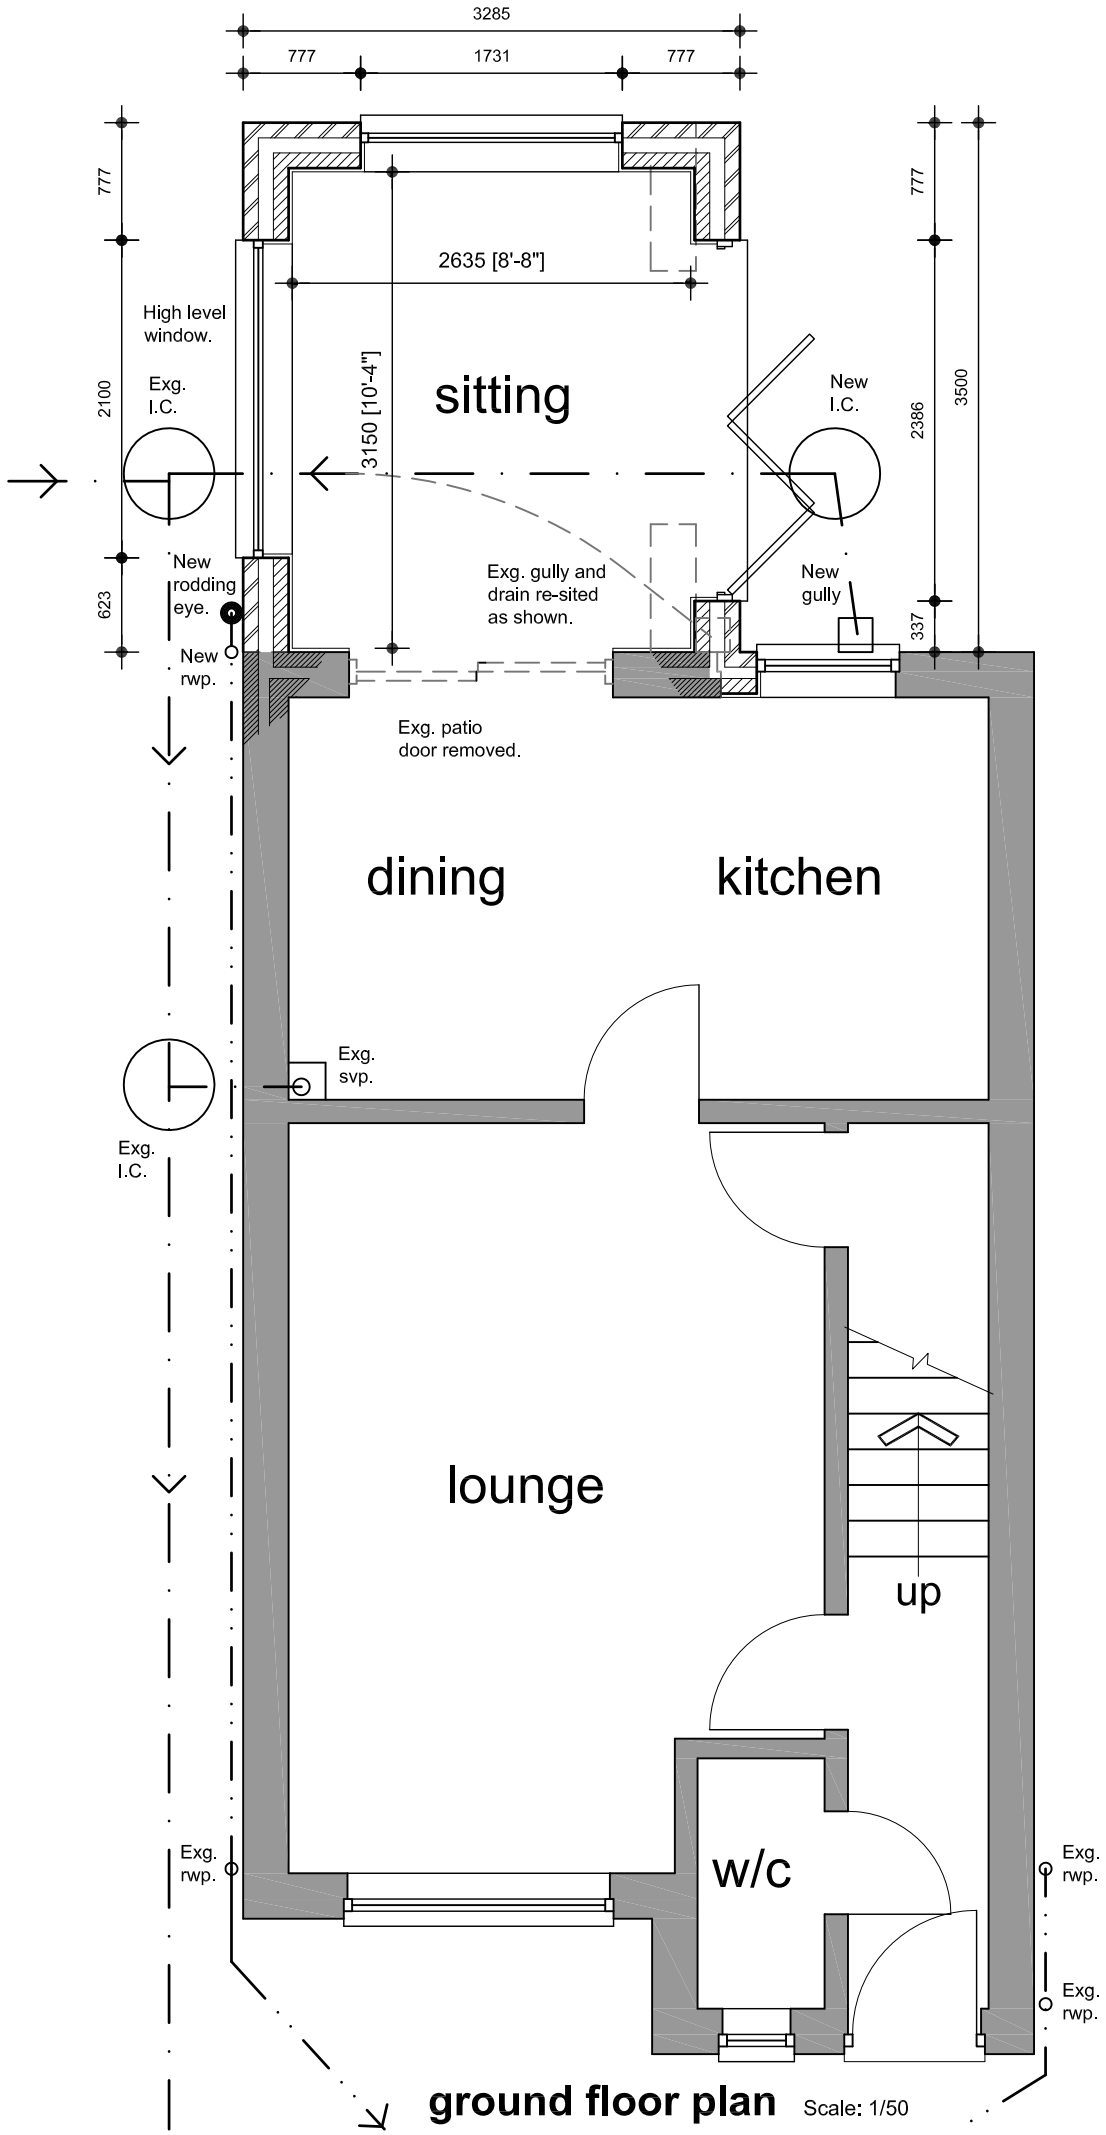


**first floor plan** Scale: 1/50

*REVISION:*

*TITLE*

**PROPOSED FLOOR PLANS**

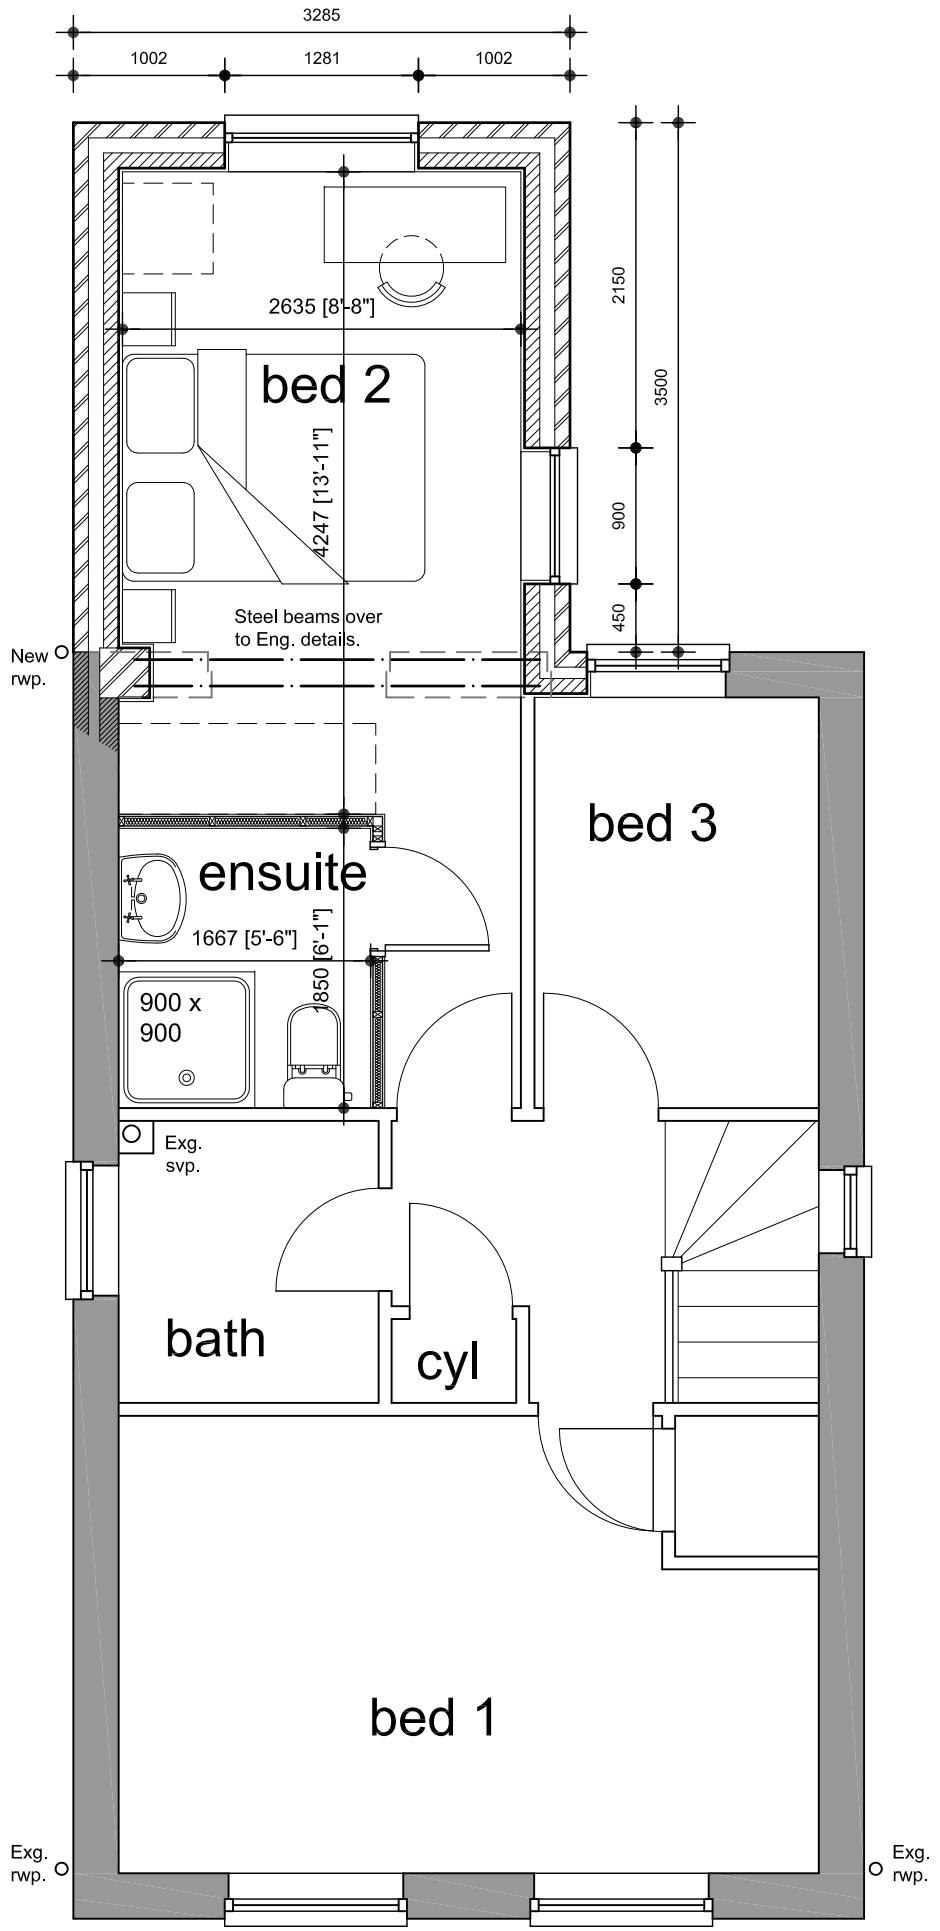*PROJECT*

PROPOSED EXTENSION

*AT*

21 PRIEST ROYD
DARTON
BARNSLEY
S75 5AJ

*FOR*

**MR M CORNEY**

| *SCALE (A3)* | *DATE* | *DRAWN* |
|---|---|---|
| 1/50 | MAR 2015 | TTB |

| *PROJECT NO* | *DRAWING NO* | *REVISION* |
|---|---|---|
| **291** | **02** | **-** |


**Barber Design Limited**
21 Mountbatten Drive
Burncross
Sheffield
S35 1WF
Tel: (0114) 2460608
Mob: 0776 7072109
Email: todd@barberdesignltd.co.uk



© COPYRIGHT EXISTS ON THE DESIGNS AND INFORMATION SHOWN ON THIS DRAWING
All dimensions to be verified on site prior to commencing any work DO NOT SCALE FROM DRAWING