

The content of this drawing is subject to the provision of the Copyright Act 1956.
Work to figured dimensions only.
Site dimensions are to be checked before work is started.
Any discrepancy whatsoever between any information contained on this drawing and any other document or drawing must be drawn to the attention of the Architect by the Contractor before the work is executed.
IF IN DOUBT ASK IMMEDIATELY.

NOTES:

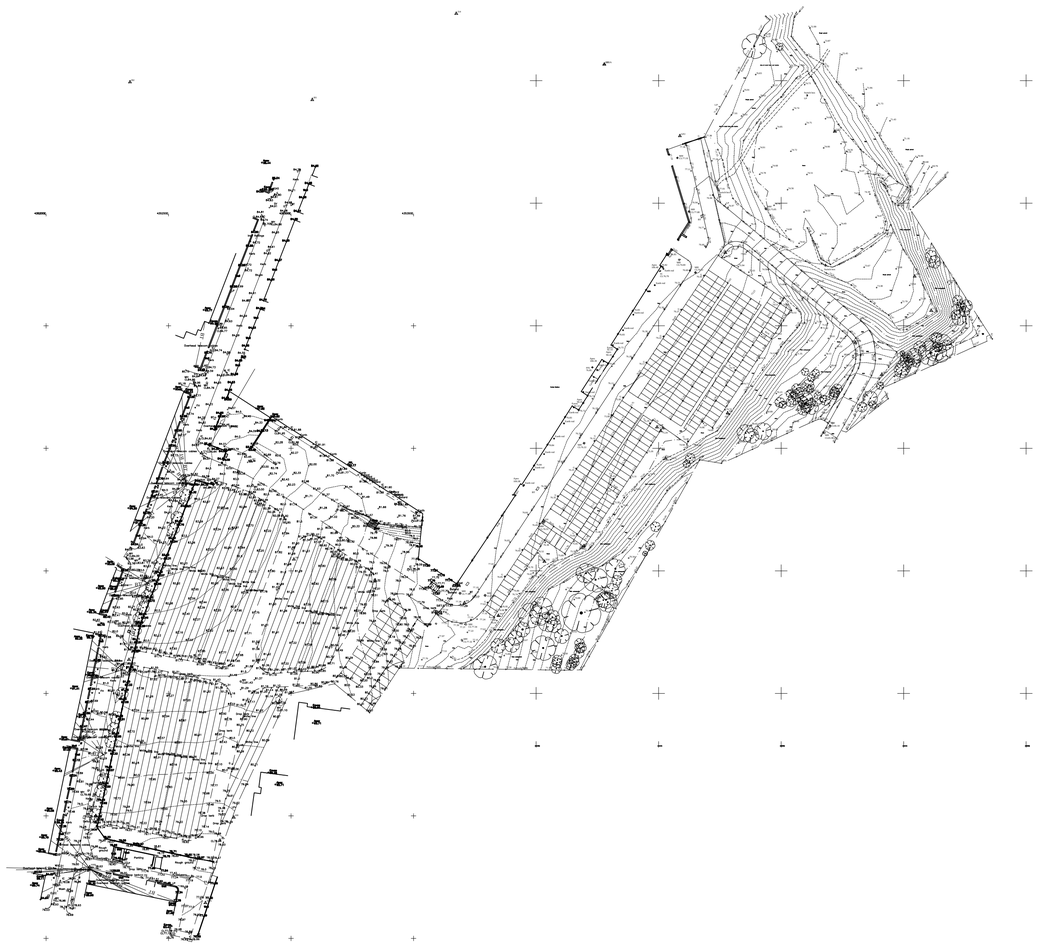

EXISTING

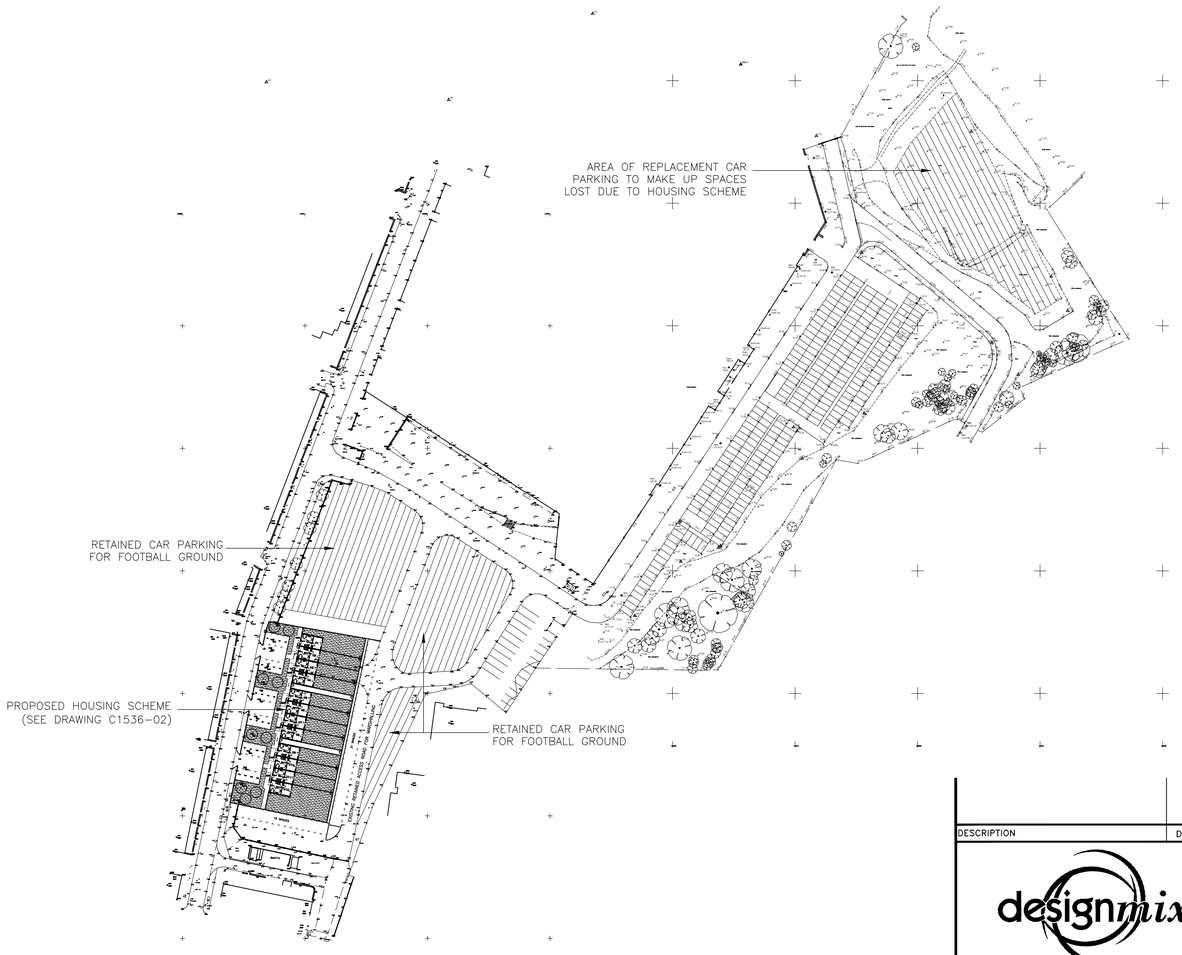

PROPOSED

DESCRIPTION	DATE	REV

designmix
ARCHITECTS
4 HUNTERS WALK, CANAL STREET, CHESTER, CH1 4EB
TELEPHONE : 01244-320591 FAX : 01244-343281
E MAIL : team@designmix.net
ASSOCIATED OFFICE IN LONDON

CLIENT
OAKWELL COMMUNITY ASSETS LTD

JOB TITLE
BARNSLEY FOOTBALL CLUB

DRAWING TITLE
SITE PLAN
AREAS 3 & 4

DATE: DEC '11 | DRAWN BY: KSL

SCALE: 1:1250 @ A1

JOB NO.	DRAWING NUMBER	REV
C1536	04	