
0 1 2 3 4 5m

1:50


N

NOTE: This drawing is the copyright of the company and must not be reproduced or used without permission. Annotated dimensions are to be taken in preference to scaled dimensions and site dimensions must be checked before work commences.


This drawing is for illustrative purposes only. All drawings must be reviewed and approved by contractor, builder, engineers, including structural, electricians, fire engineers, professionals and officers for buildability, stability, planning, regulations and safety.

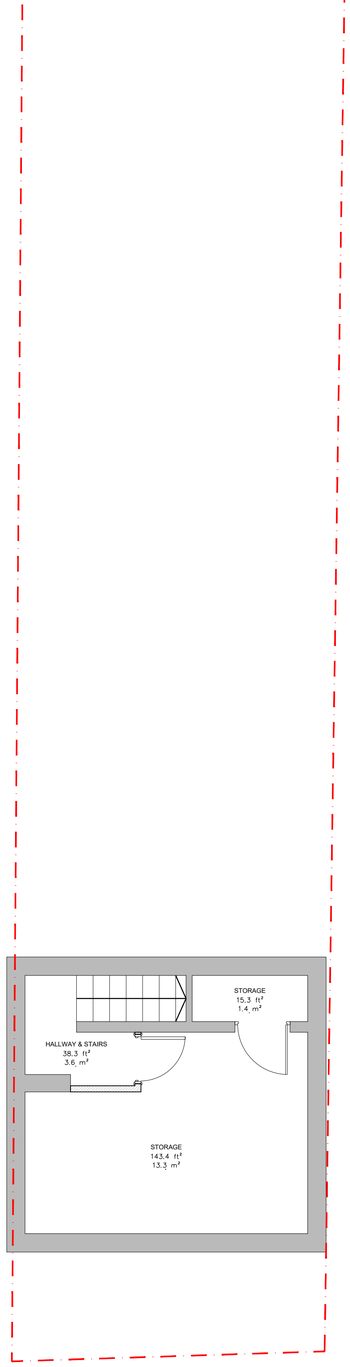


BASEMENT

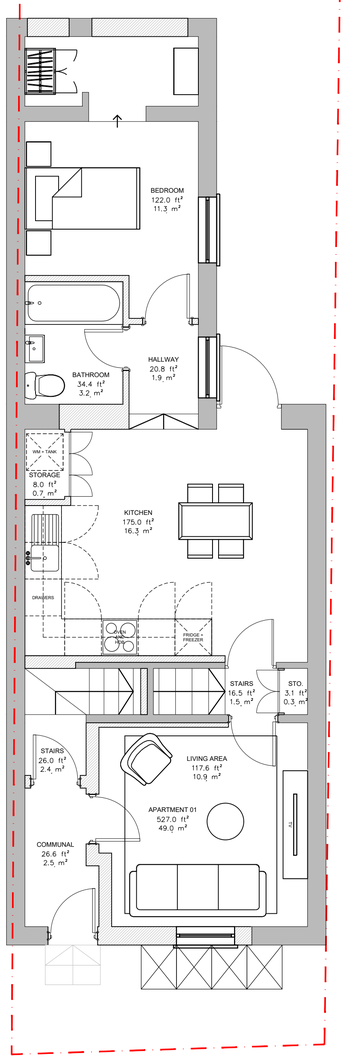

GROUND FLOOR

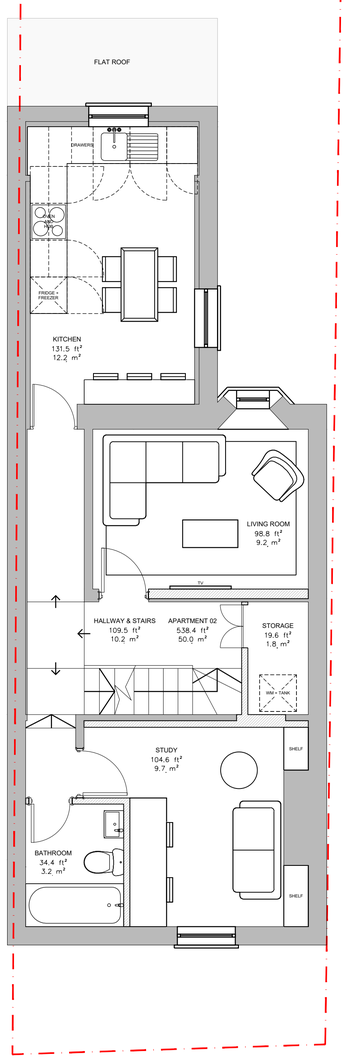

FIRST FLOOR

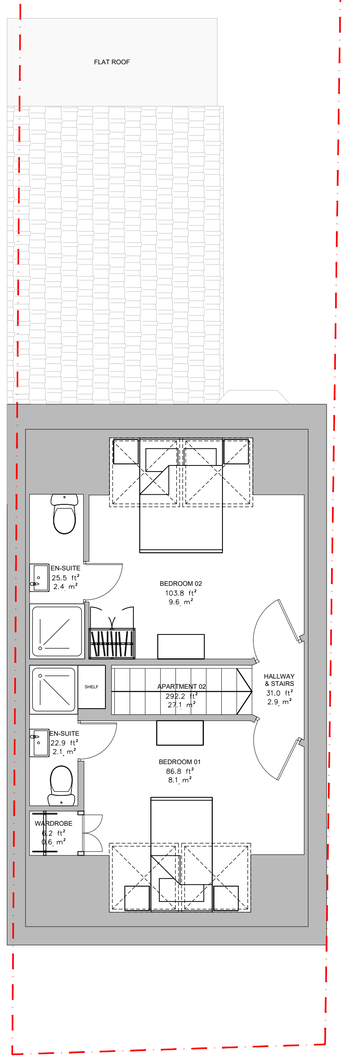

SECOND FLOOR

ACCOMMODATION SCHEDULE			
FLOOR	SPACE	BEDROOMS	AREA
GROUND FLOOR	APARTMENT 01	1-BEDROOM	49.0 SQM
FIRST FLOOR & SECOND FLOOR	APARTMENT 02	2-BEDROOM	77.1 SQM

ELITE DWELLINGS

PROPOSED FLOOR PLANS

SCALE 1:50 @ A1

REV B

PLANNING

PROJECT NAME: 36 ELDON STREET NORTH, BARNSLEY, S71 1LG
PROJECT NUMBER: ED-25-2024
DRAWING NUMBER: 002-GA