

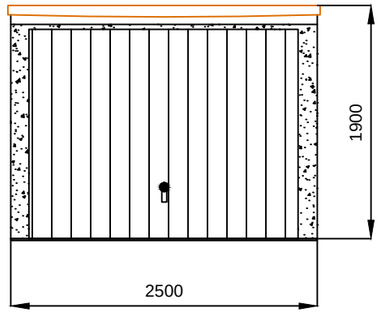



Front Elevation

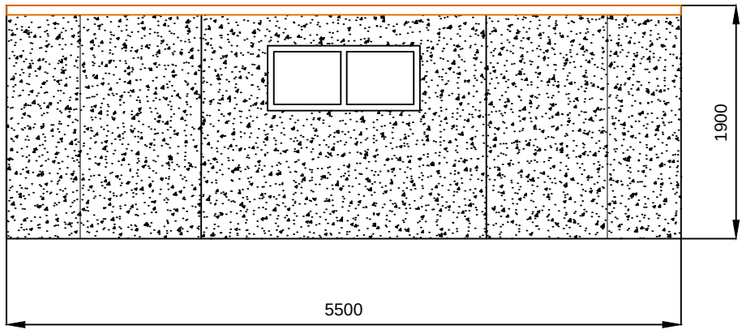


North East Elevation

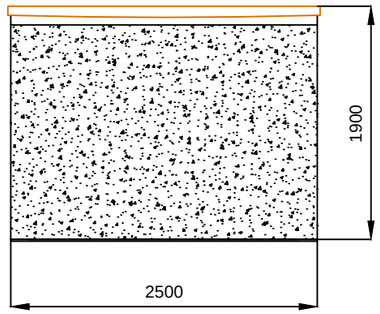


Rear Elevation

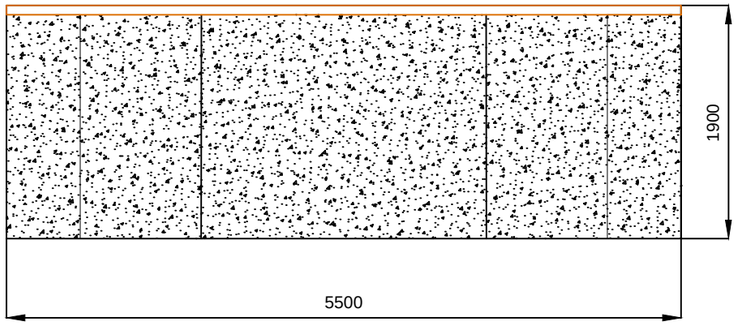


South Elevation

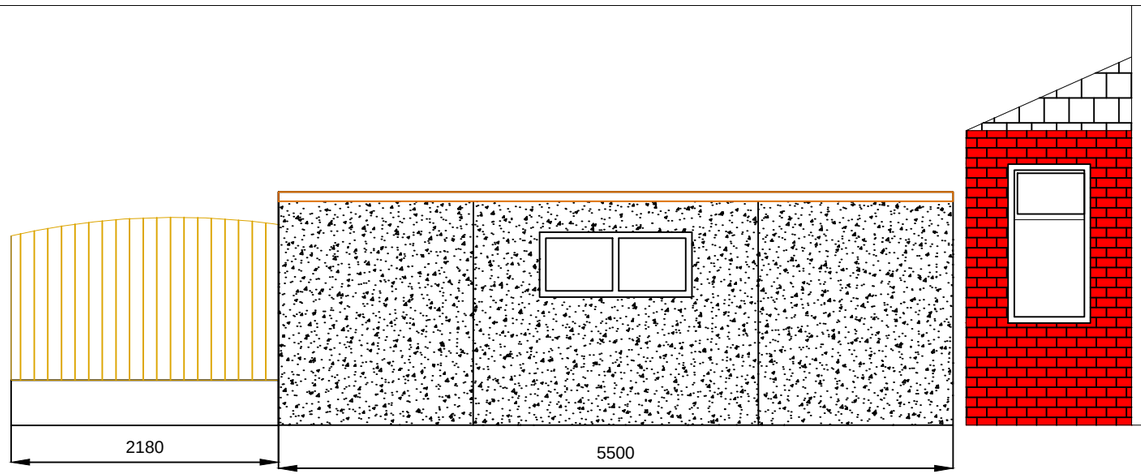

North East Elevation

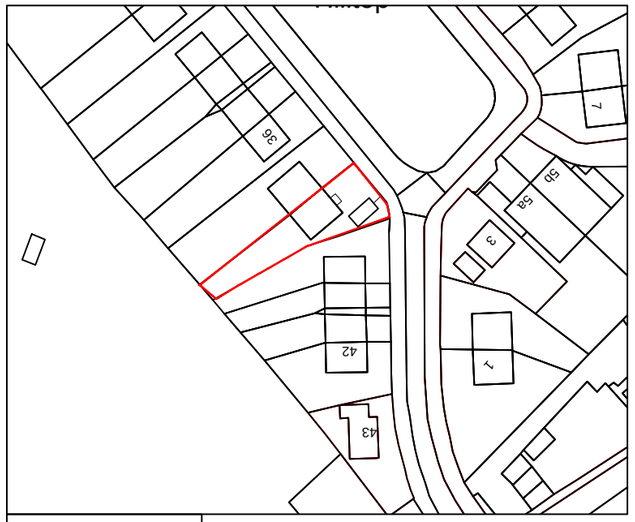

Scale 1:1250

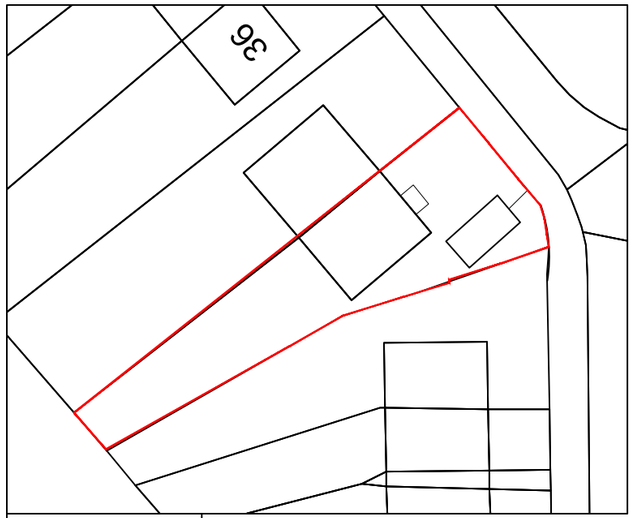

Scale 1:500

General Notes

Rev.	By	Amendments	Date

Consultant
PLANNING CONSULT
Barnsley Digital Media Centre,
County Way,
Barnsley
S70 2JW
Tel 01226 720814
Web www.planningadvise.co.uk

Client
Mr Robert Chaplin
38 Hilltop Brierley,
Barnsley,
S72 9LF

Drawing title
CURRENT SITE LAYOUT AND ELEVATIONS

Scale	Drawn	Checked	Date
1:50	SC	RC	DEC 12

Drawing No.	Revision	File
PC/RC/RET/SC1	-	