
Existing Rear Elevation

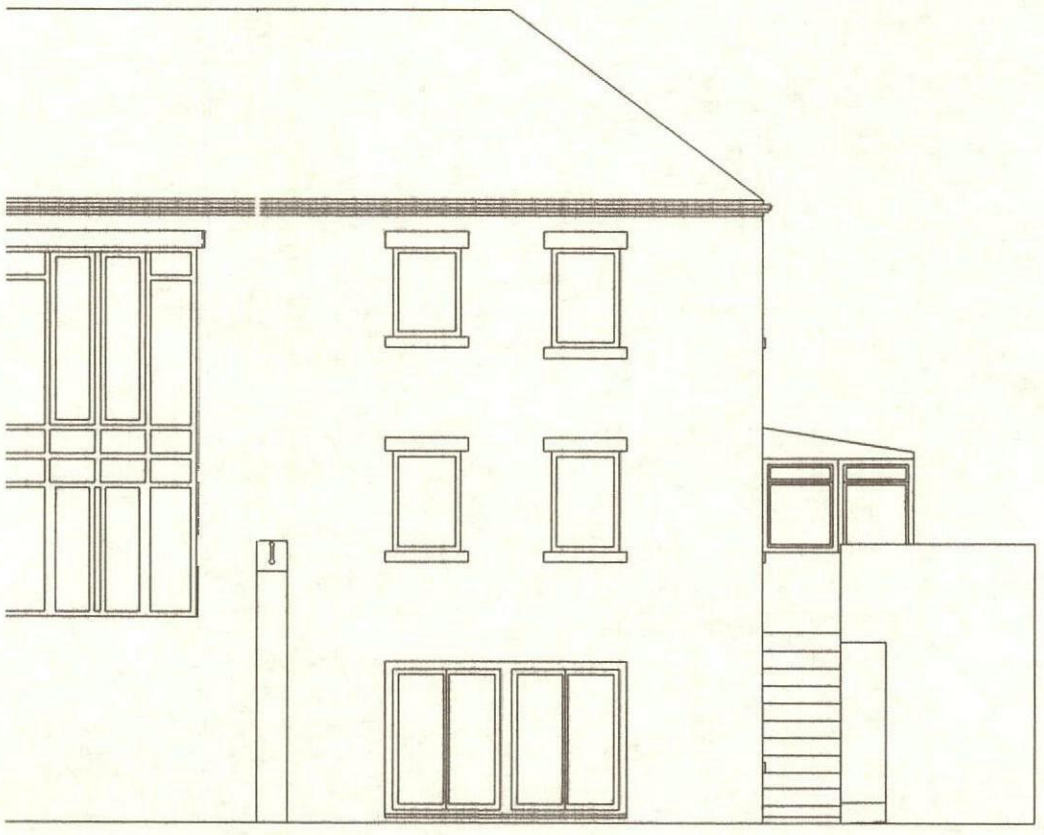

THE JOINERY SHOP LTD

The Joinery Shop
3 Station Rd
DeepCar
Sheffield
S362SQ

CLIENT
John Crawshaw
6 Carr House Court
S357EP

PROJECT
Balconey


DRAWN BY
LJ | DA

ISSUE Date
14/14/2017

Replaces
N/A

Scale 1:100 unless otherwise stated

Proposed Rear Elevation

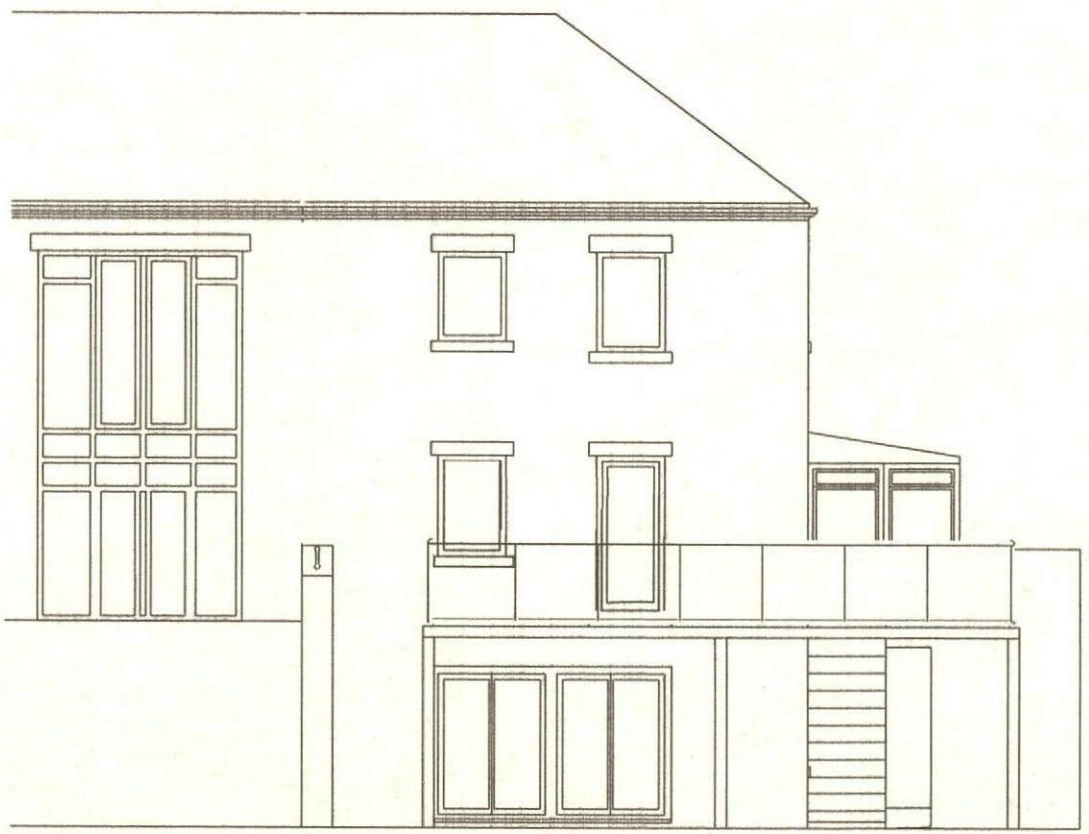

THE JOINERY SHOP LTD

The Joinery Shop
3 Station Rd
DeepCar
Sheffield
S362SQ

CLIENT
John Crawshaw
6 Carr House Court
S357EP

PROJECT
Balconey


DRAWN BY
LJ | DA

ISSUE Date
14/14/2017

Replaces
N/A

Scale 1:100 unless otherwise stated

Existing East Elevation

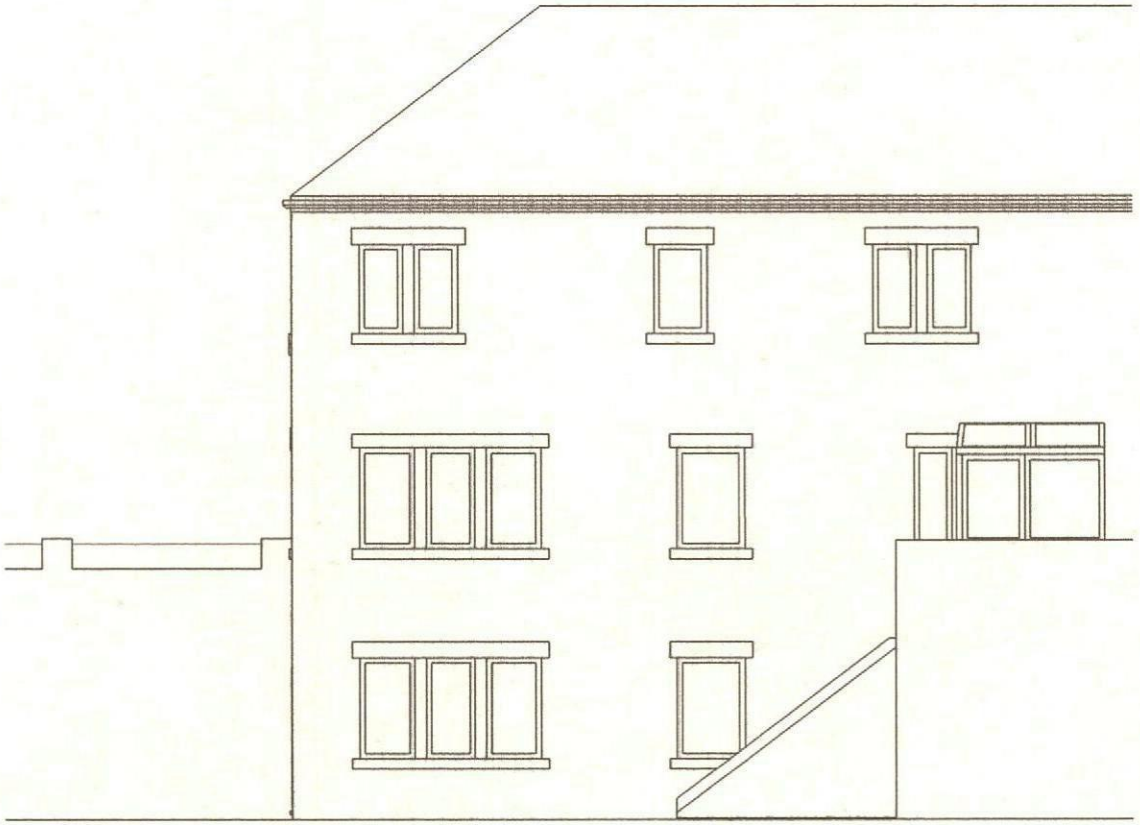

THE JOINERY SHOP LTD

The Joinery Shop
3 Station Rd
DeepCar
Sheffield
S362SQ

CLIENT
John Crawshaw
6 Carr House Court
S357EP

PROJECT
Balconey

DRAWN BY
LJ | DA


Issue Number
01

ISSUE Date
14/14/2017

Replaces
N/A

Scale 1:100 unless otherwise stated

Proposed East Elevation

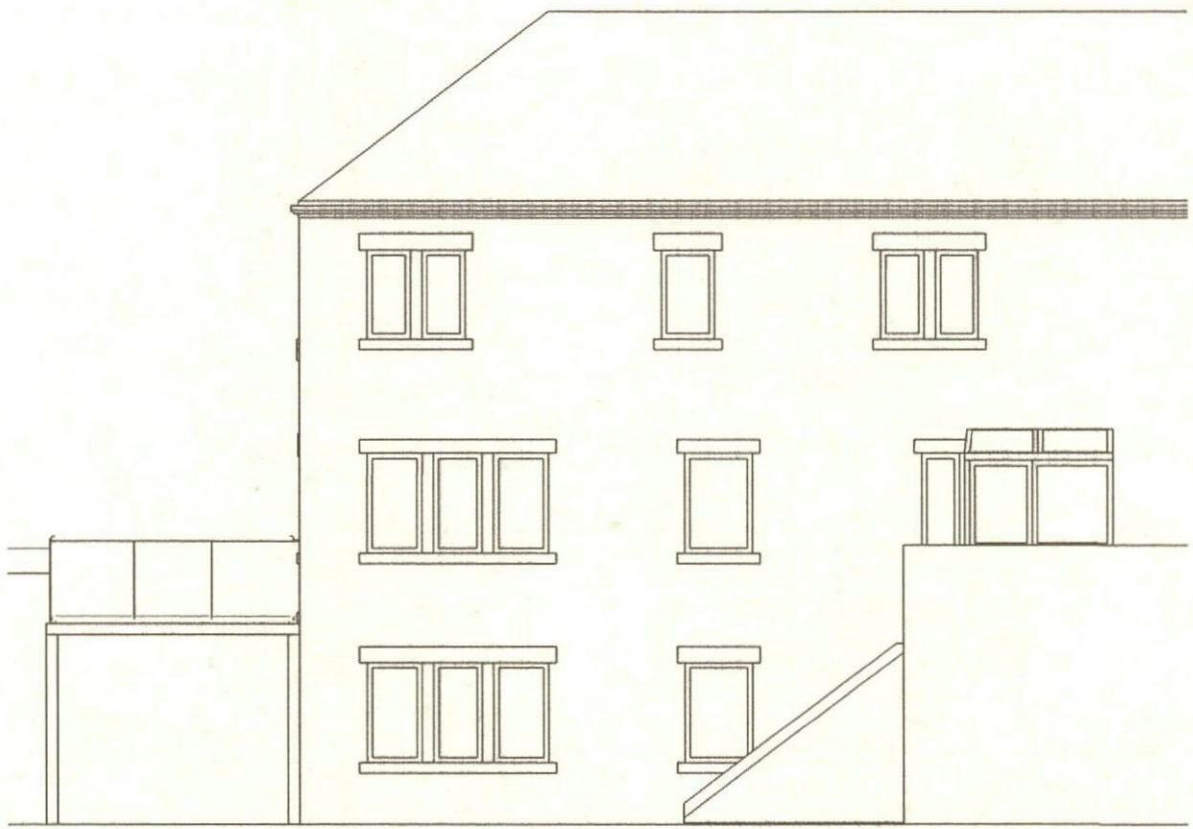

THE JOINERY SHOP LTD

The Joinery Shop
3 Station Rd
DeepCar
Sheffield
S362SQ

CLIENT
John Crawshaw
6 Carr House Court
S357EP

PROJECT
Balconey


DRAWN BY
LJ | DA

ISSUE Date
14/14/2017

Replaces
N/A

Scale 1:100 unless otherwise stated

Existing Plan View

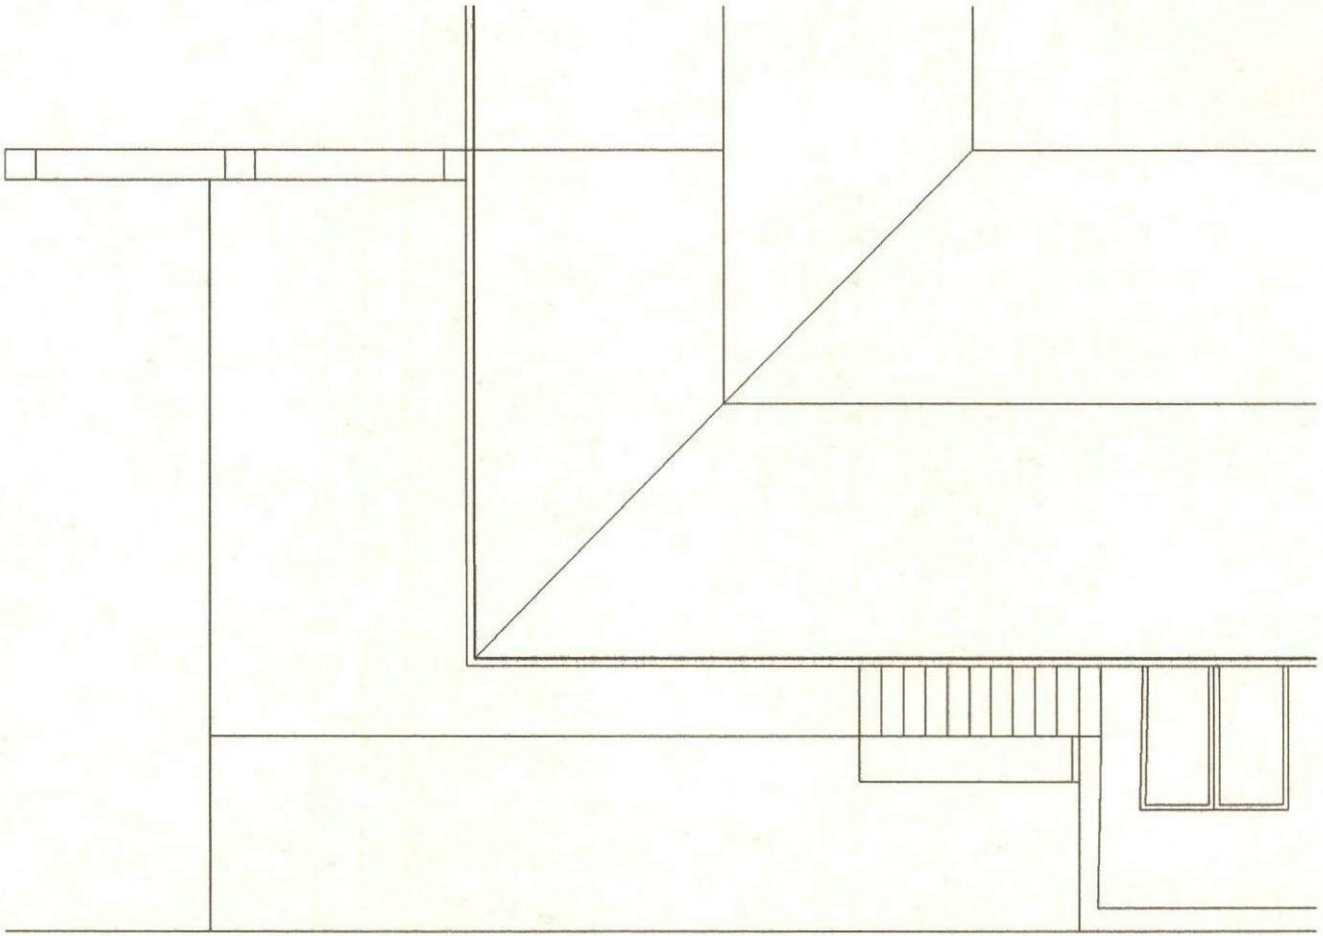

THE JOINERY SHOP LTD

The Joinery Shop
3 Station Rd
DeepCar
Sheffield
S362SQ

CLIENT
John Crawshaw
6 Carr House Court
S357EP

PROJECT
Balconey


DRAWN BY
LJ | DA

ISSUE Date
14/14/2017

Replaces
N/A

Scale 1:100 unless otherwise stated

Proposed Plan View

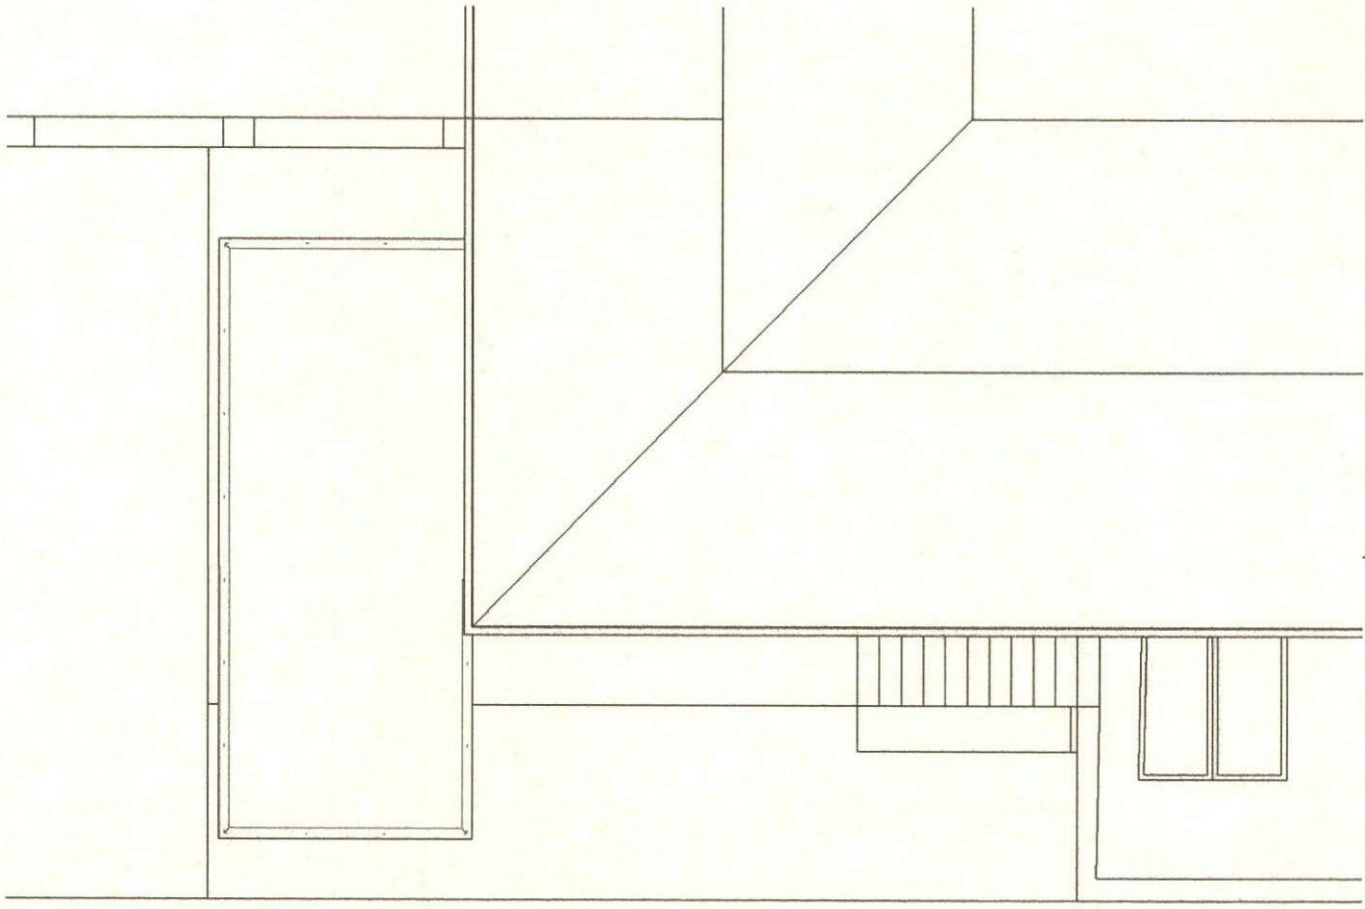

THE JOINERY SHOP LTD

The Joinery Shop
3 Station Rd
DeepCar
Sheffield
S362SQ

CLIENT
John Crawshaw
6 Carr House Court
S357EP

PROJECT
Balconey


DRAWN BY
LJ | DA

ISSUE Date
14/14/2017

Replaces
N/A

Scale 1:100 unless otherwise stated

Existing Axonometric View

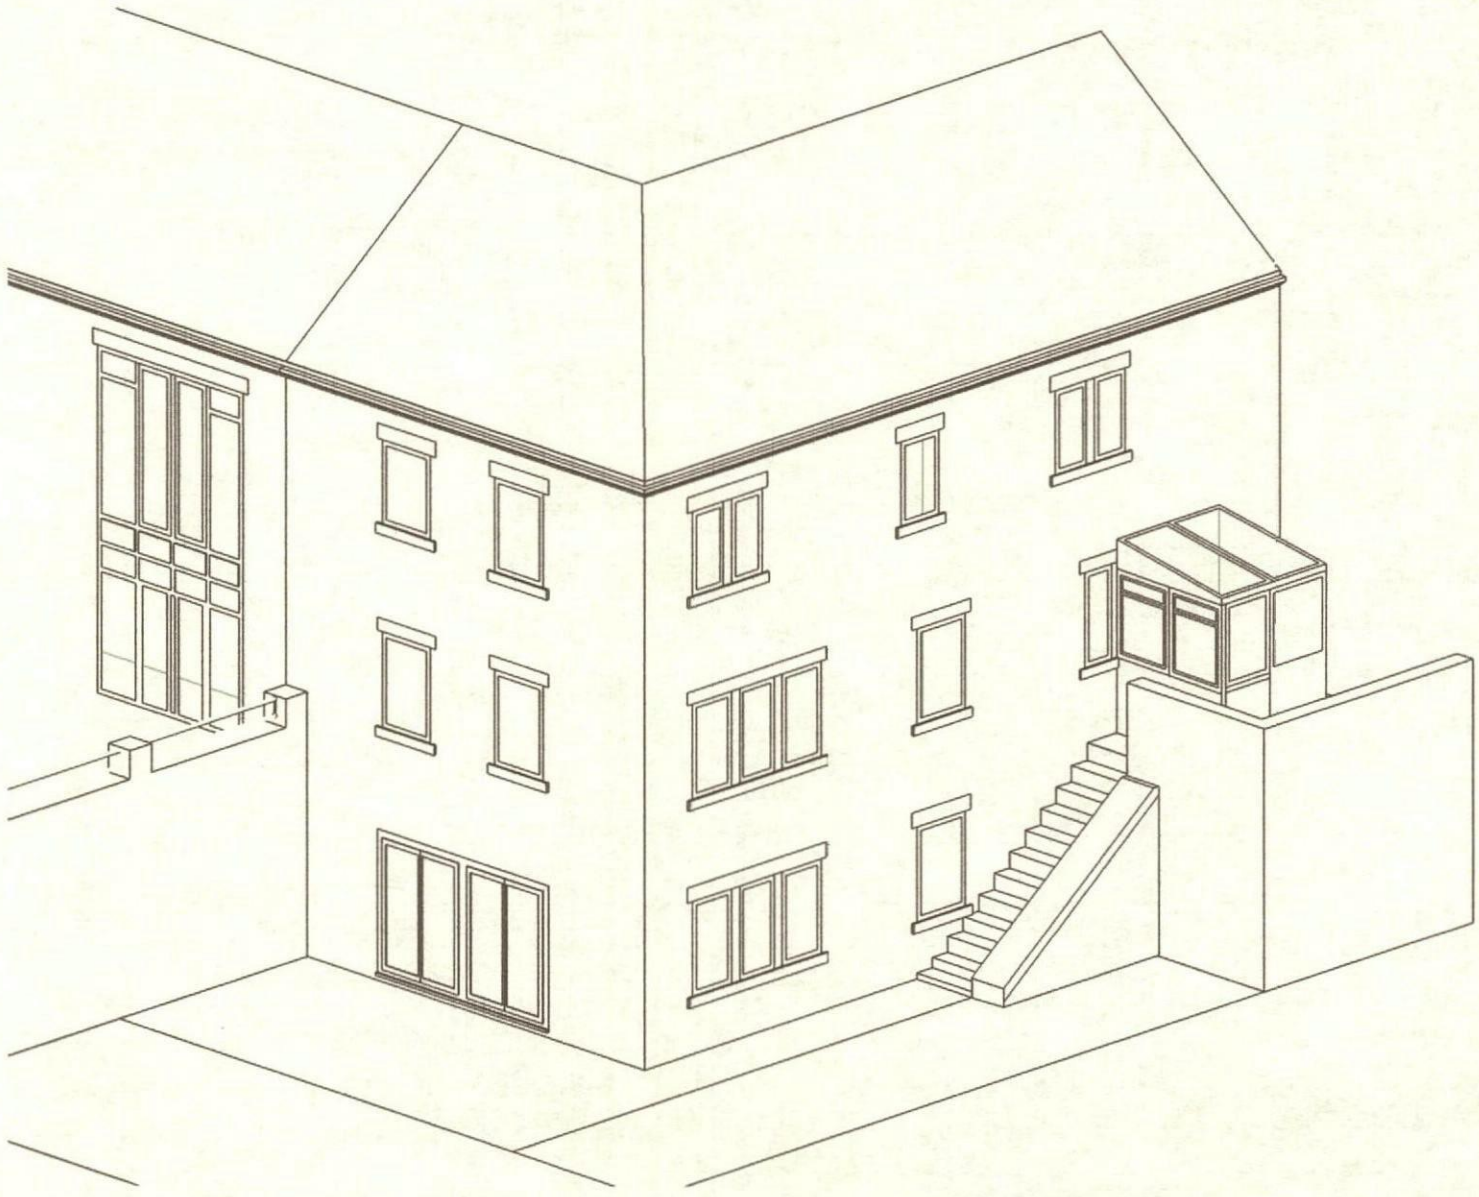

THE JOINERY SHOP LTD

The Joinery Shop
3 Station Rd
DeepCar
Sheffield
S362SQ

CLIENT
John Crawshaw
6 Carr House Court
S357EP

PROJECT
Balconey


DRAWN BY
LJ | DA

ISSUE Date
14/14/2017

Replaces
N/A

Scale 1:100 unless otherwise stated

Proposed Axonometric View

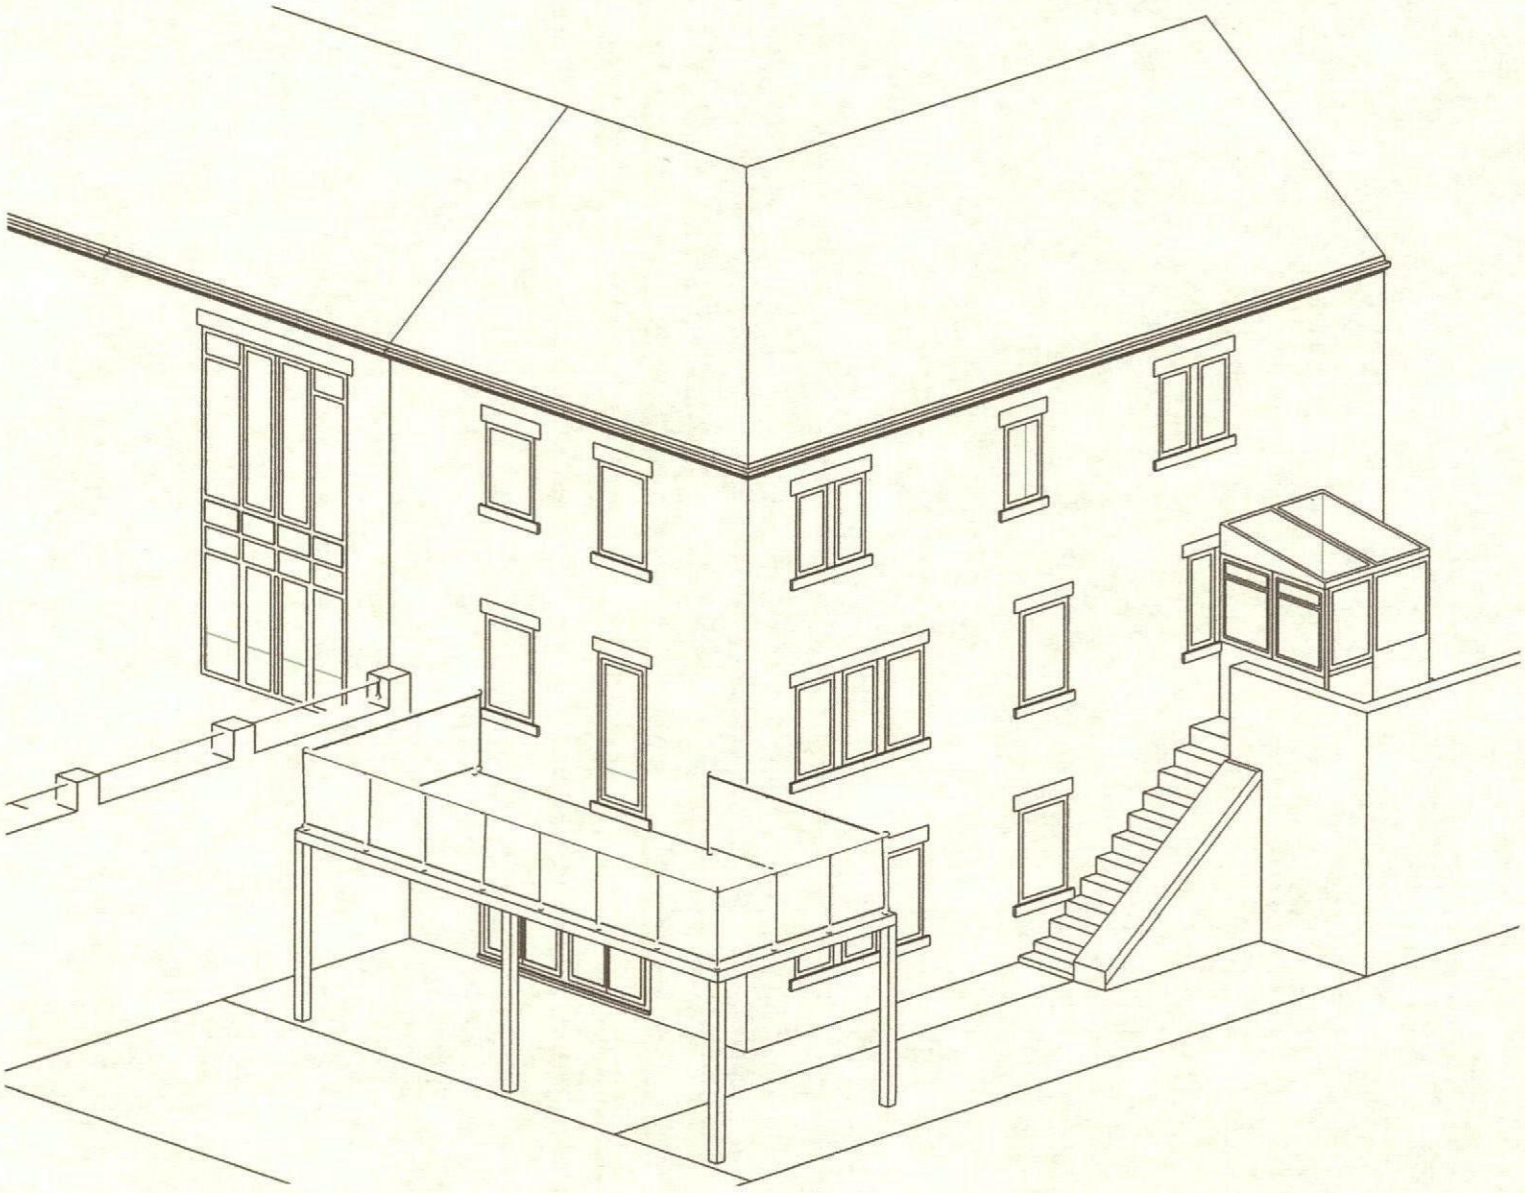

THE JOINERY SHOP LTD

The Joinery Shop
3 Station Rd
DeepCar
Sheffield
S362SQ

CLIENT
John Crawshaw
6 Carr House Court
S357EP

PROJECT
Balconey


DRAWN BY
LJ | DA

ISSUE Date
14/14/2017

Replaces
N/A

Scale 1:100 unless otherwise stated

Existing Axonometric View

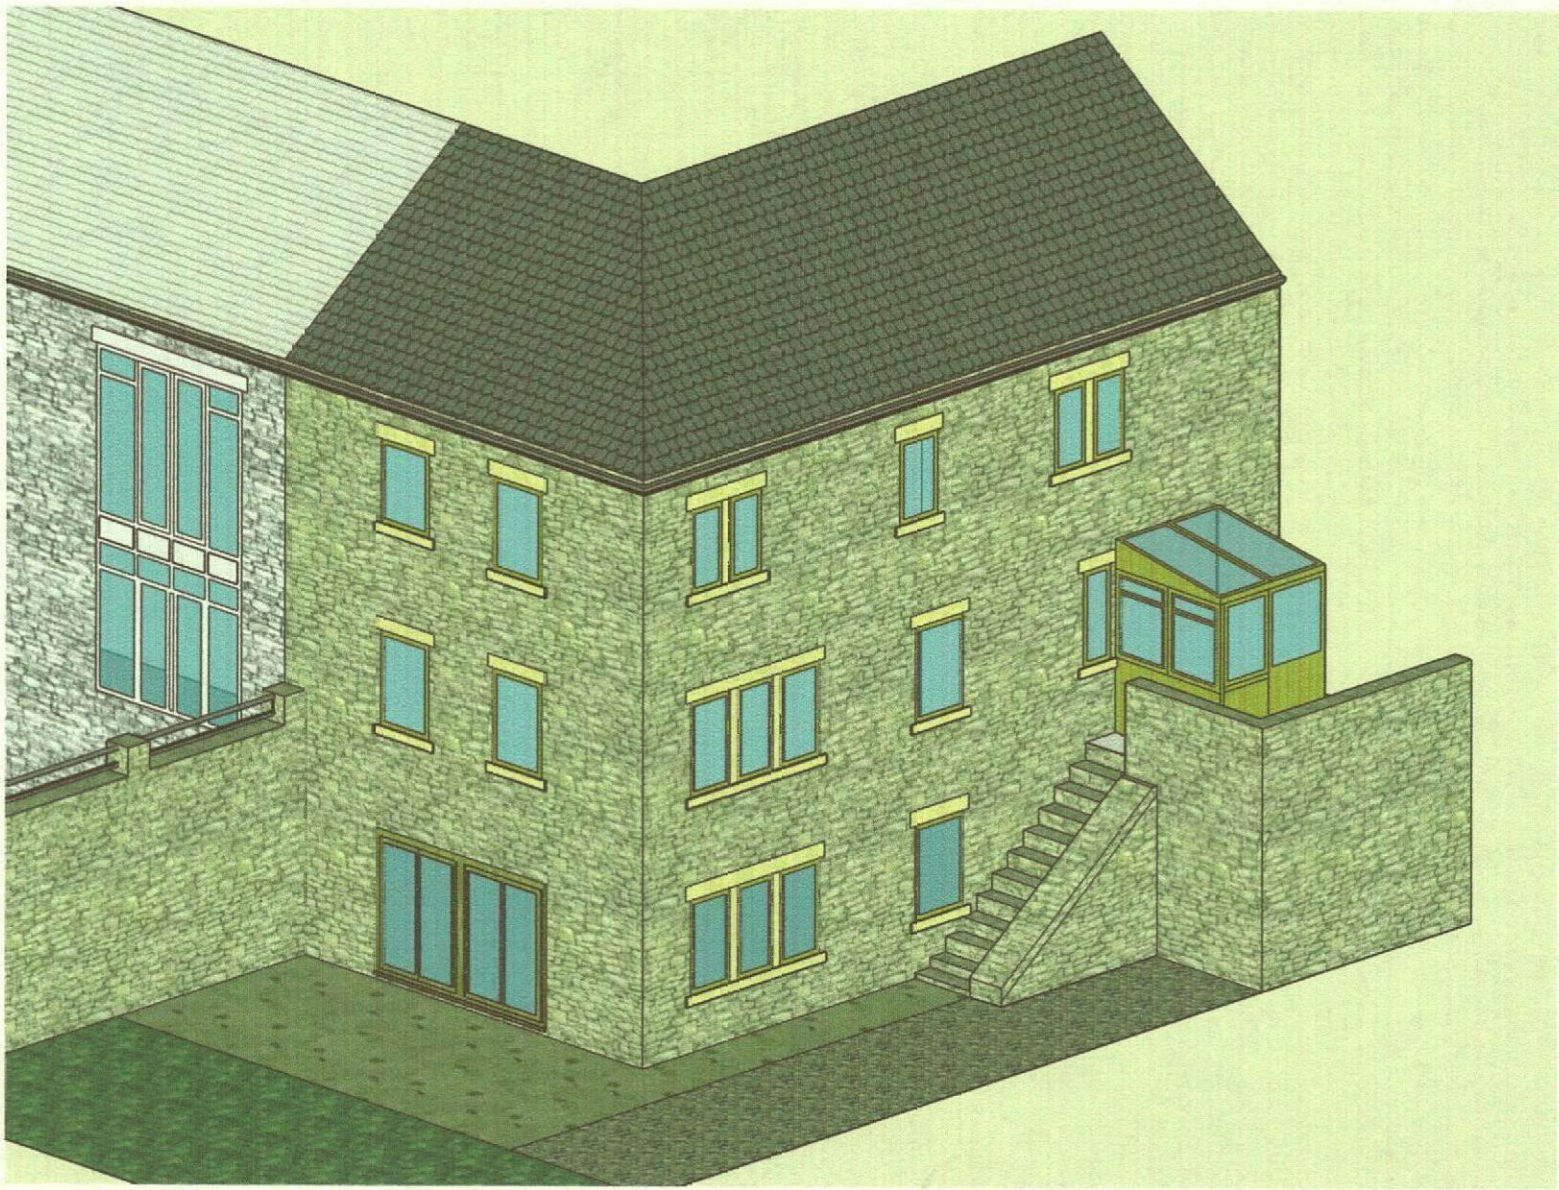

THE JOINERY SHOP LTD

The Joinery Shop
3 Station Rd
DeepCar
Sheffield
S362SQ

CLIENT
John Crawshaw
6 Carr House Court
S357EP

PROJECT
Balconey


DRAWN BY
LJ | DA

ISSUE Date
14/14/2017

Replaces
N/A

Scale 1:100 unless otherwise stated

Second Proposed Axonometric View

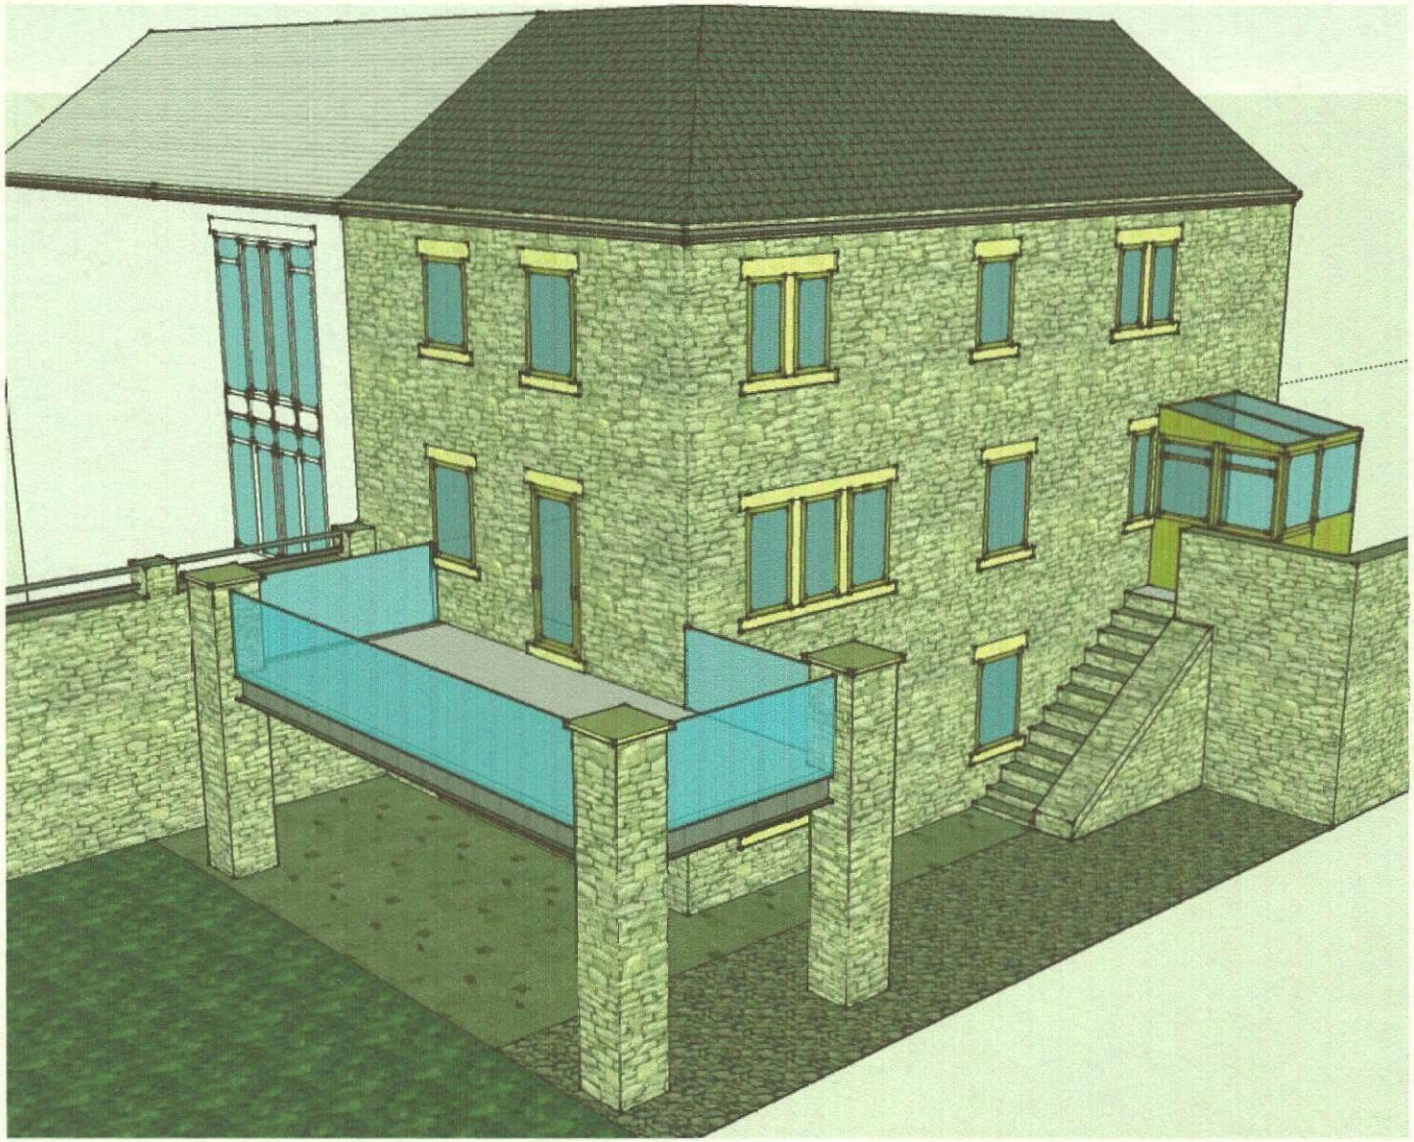

THE JOINERY SHOP LTD

The Joinery Shop
3 Station Rd
DeepCar
Sheffield
S362SQ

CLIENT
John Crawshaw
6 Carr House Court
S357EP

PROJECT
Balconey

DRAWN BY
LJ | DA
ISSUE Date
30/11/2017
Replaces
14/14/2017 p10

Scale N/A unless otherwise stated

1:1250 Scale Map of site. highlighted in red



THE JOINERY SHOP LTD

The Joinery Shop
3 Station Rd
DeepCar
Sheffield
S362SQ

CLIENT
John Crawshaw
6 Carr House Court
S357EP

PROJECT
Balconey

DRAWN BY
LJ | DA

ISSUE Date
14/14/2017

Replaces
N/A

Scale 1:100 unless otherwise stated