



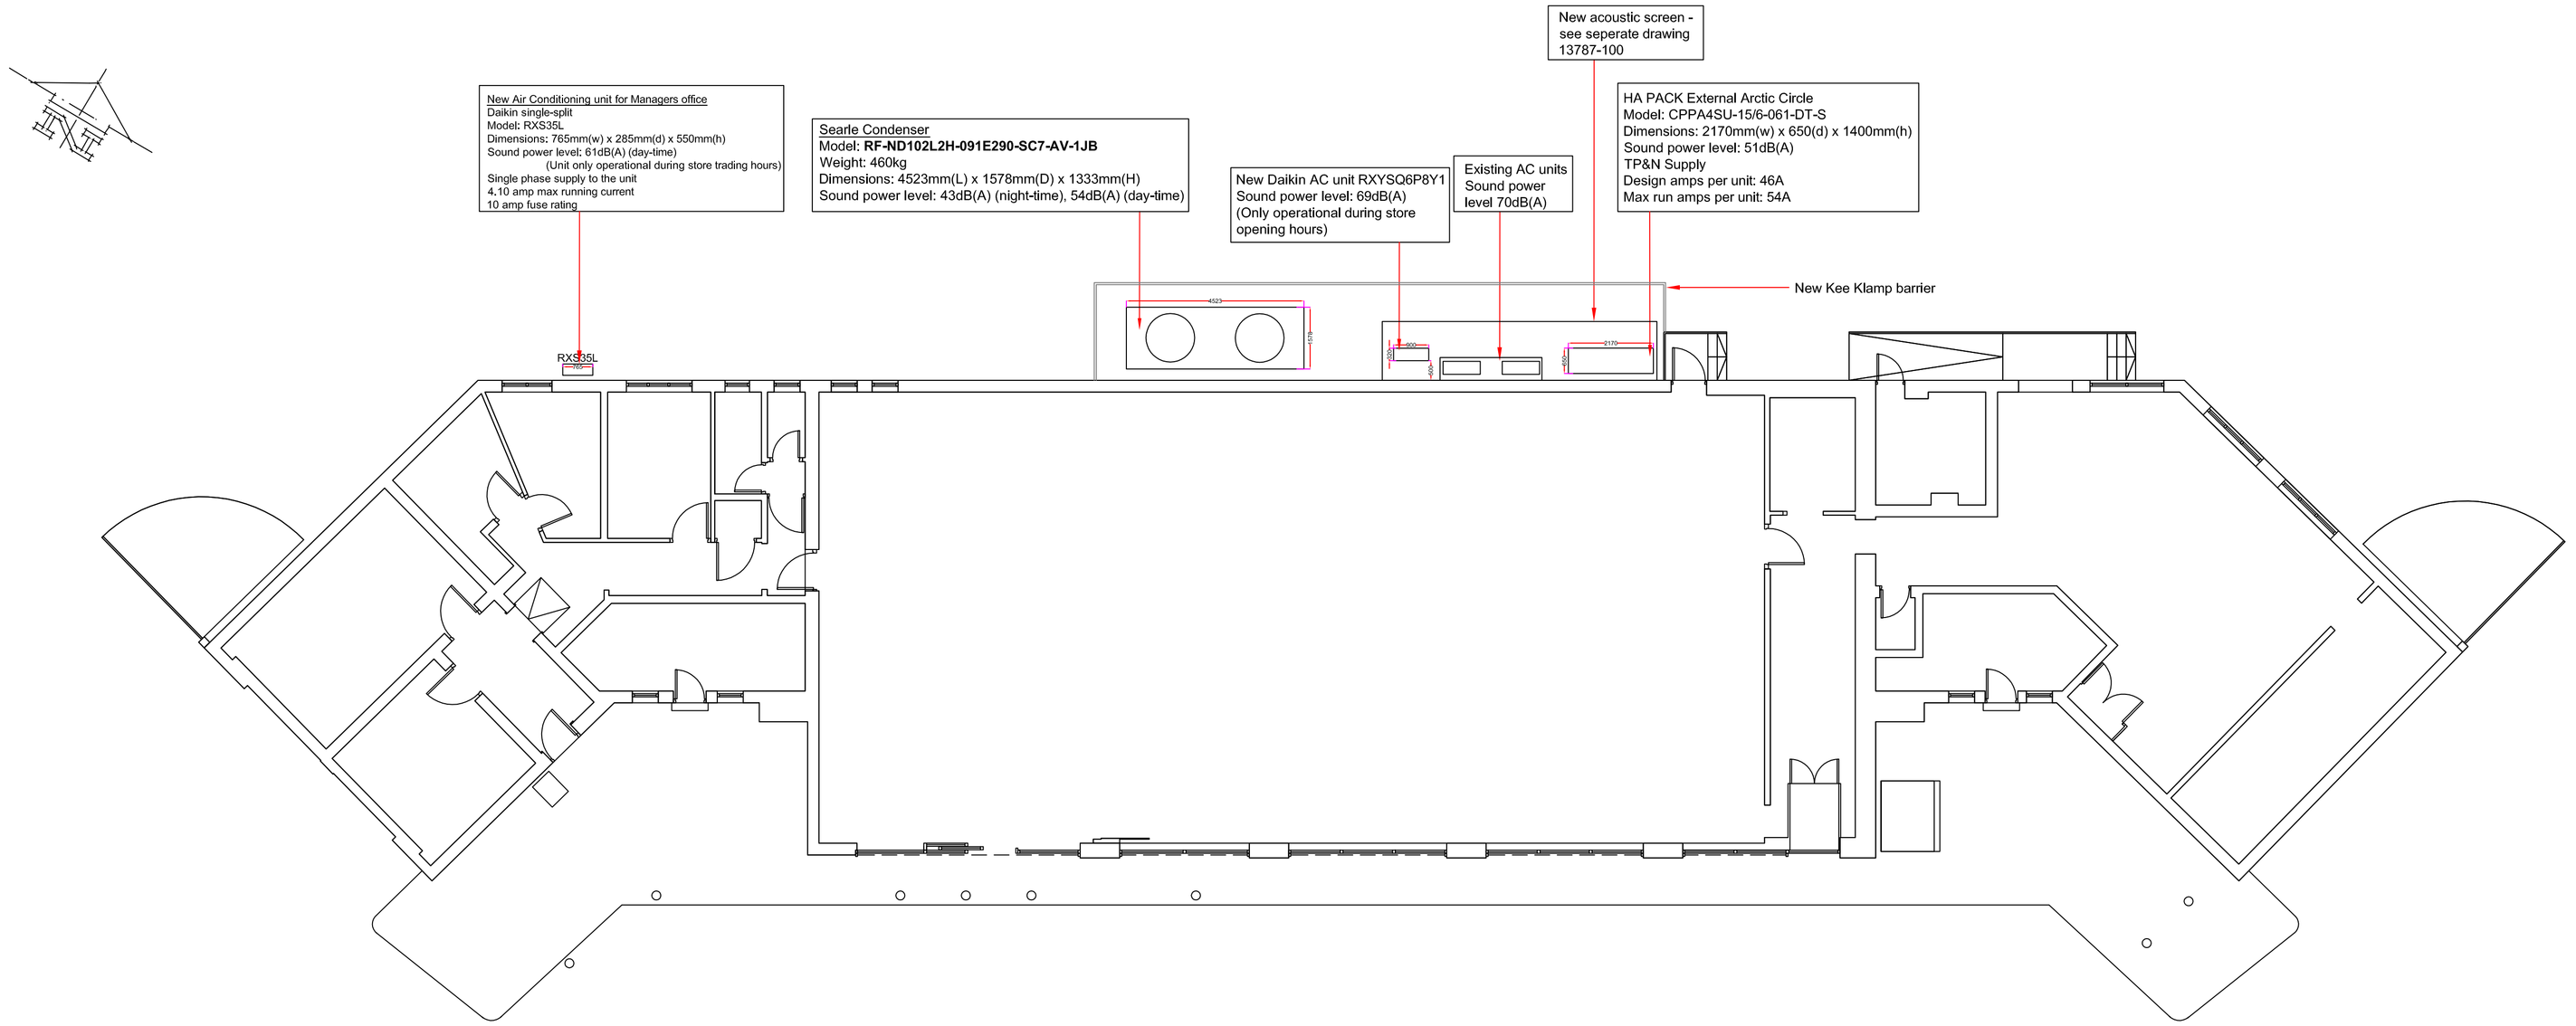

FRONT ELEVATION

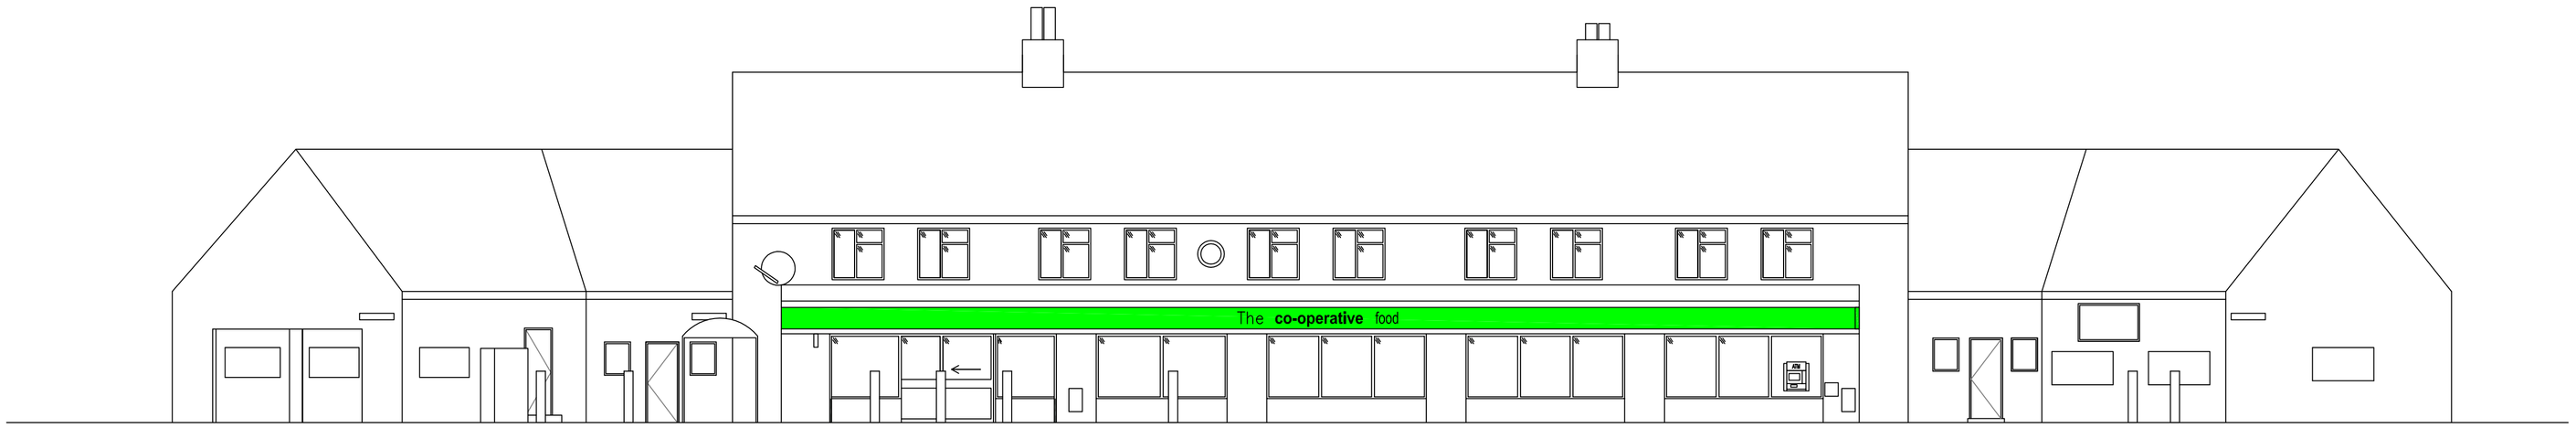

REAR ELEVATION

SCALE 1:100

0m 2 4 6 8 10

PROPOSED DETAILS

REVISION

A. New Daikin AC condenser unit in acoustic housing amended. 07.07.14
B. New Lu-Ve air-cooled condenser replaced with new Searle unit 05.08.14

© THE CONTENTS OF THIS DRAWING REMAIN THE SOLE PROPERTY OF WELLSFIELD ASSOCIATES AND MUST NOT BE COPIED OR REPRODUCED WITHOUT PRIOR PERMISSION.

FULL SURVEY NOT CARRIED OUT, DRAWING PRODUCED USING INFORMATION SUPPLIED BY THE CLIENT

Wellsfield Associates
80 High Street,
Hadleigh,
Essex.
SS7 2PB
Tel: 01702 551123
Fax: 01702 558530
mail@wellsfieldassociates.co.uk

project
Co-op Store
Carr Head Lane,
St Andrews Square,
South Yorkshire.
S63 8DD.

PROPOSED DETAILS

date June '14
drawn DAR
scale 1:100@A1
drg no. 2457 .03b