
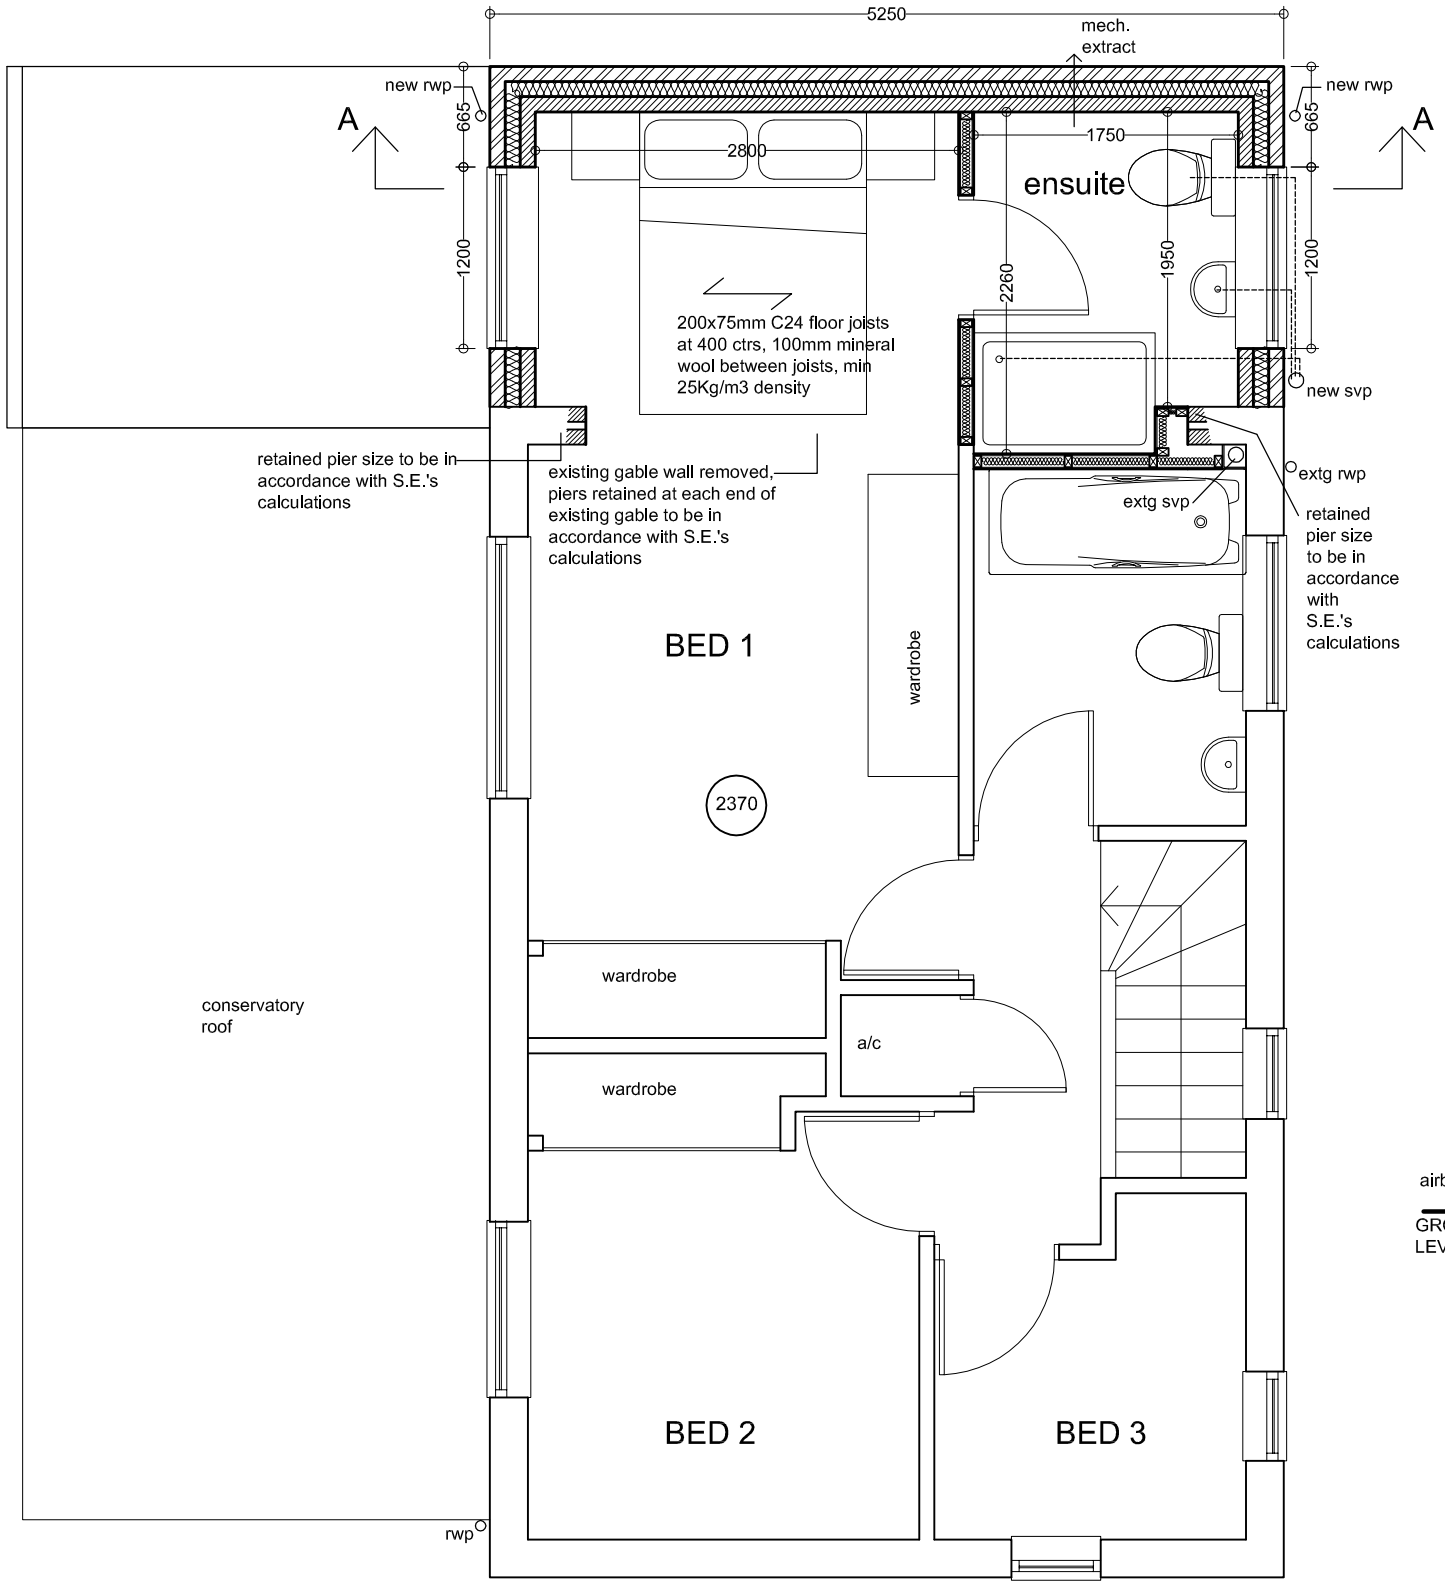


PROPOSED FIRST FLOOR PLAN

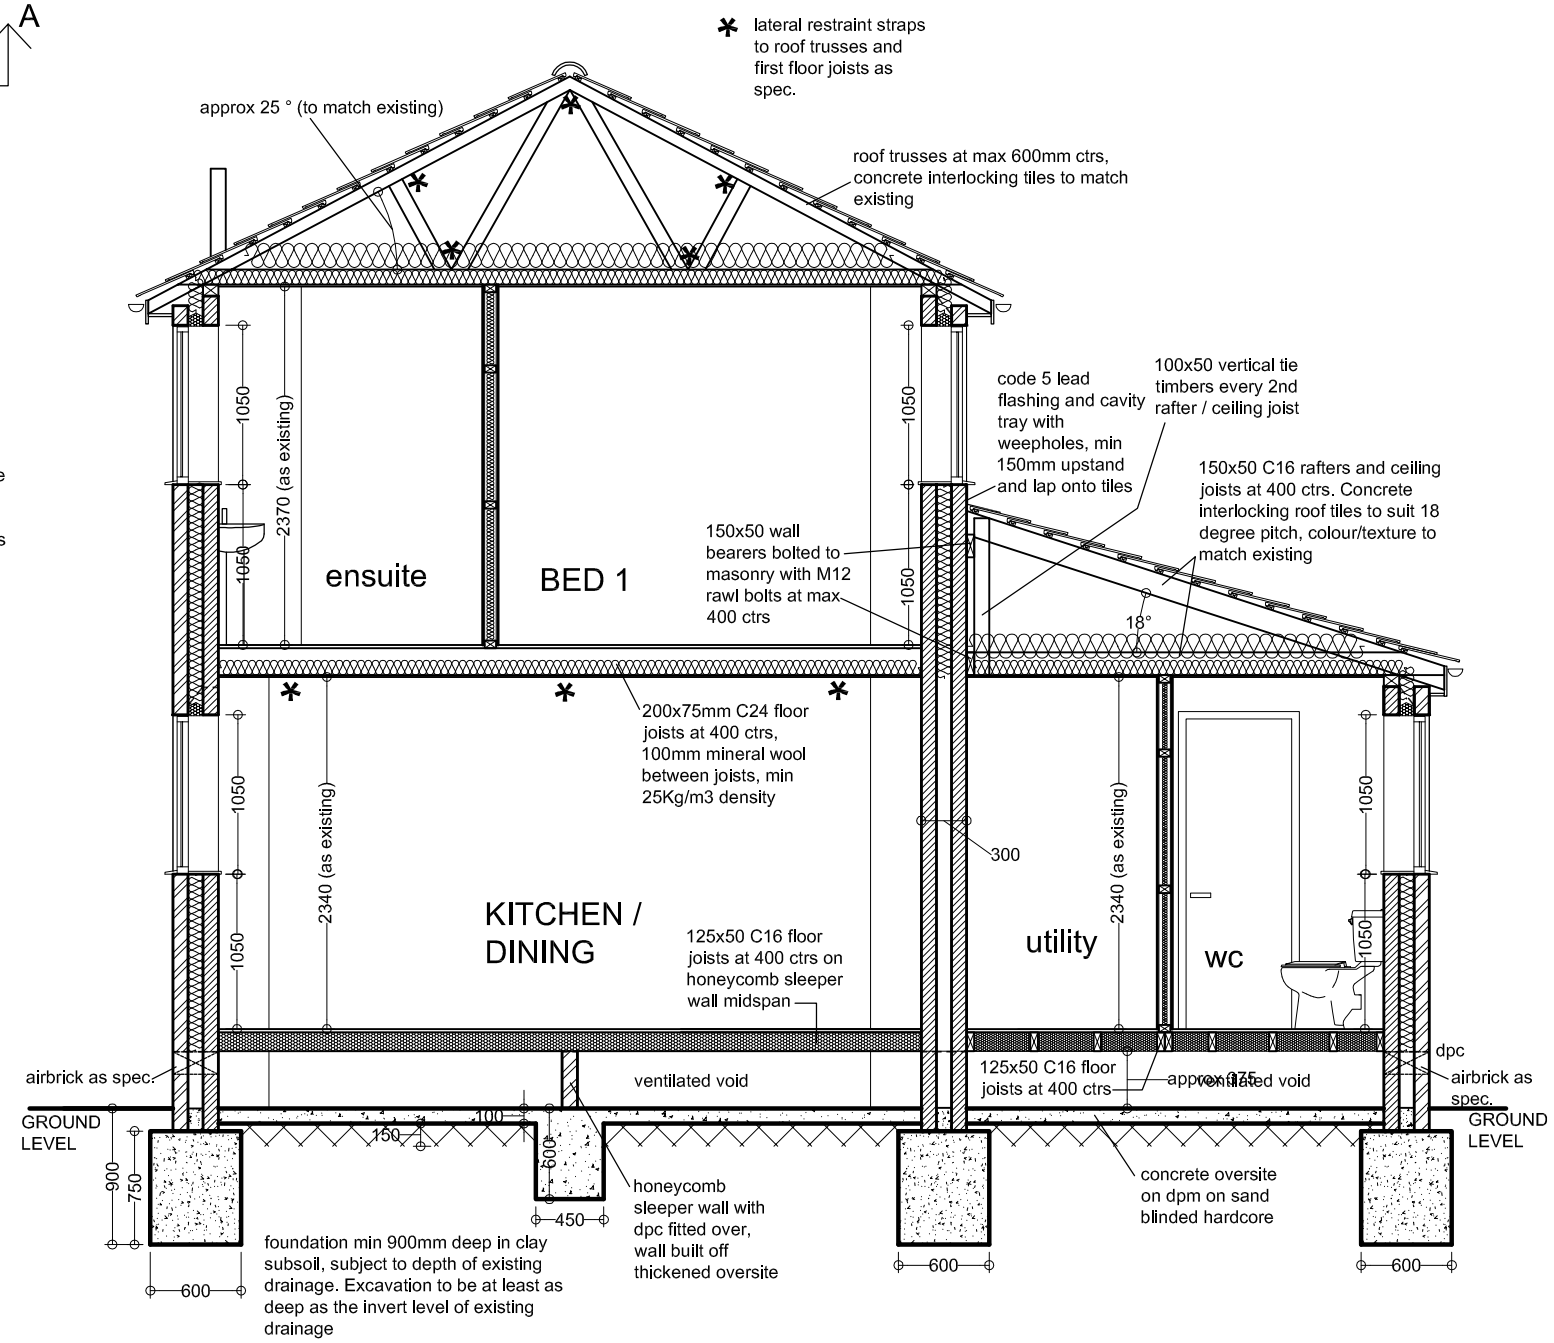

PROPOSED SECTION A-A

15 Park Hill Grove, Dodworth, Barnsley, S75 3LX
PROPOSED TWO STOREY SIDE AND SINGLE STOREY REAR EXTENSION sheet 3 - Proposed first floor plan and section A-A
Date: Aug 2014 Scale: 1:50@A3