




FRONT ELEVATION
AS PROPOSED

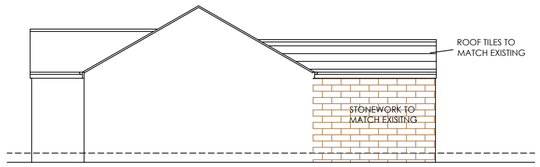


SIDE ELEVATION
AS PROPOSED

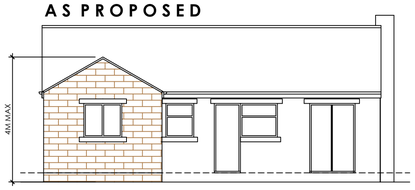

REAR ELEVATION
AS PROPOSED

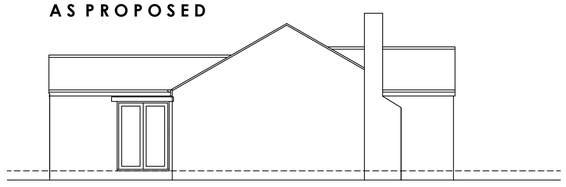


SIDE ELEVATION
AS PROPOSED

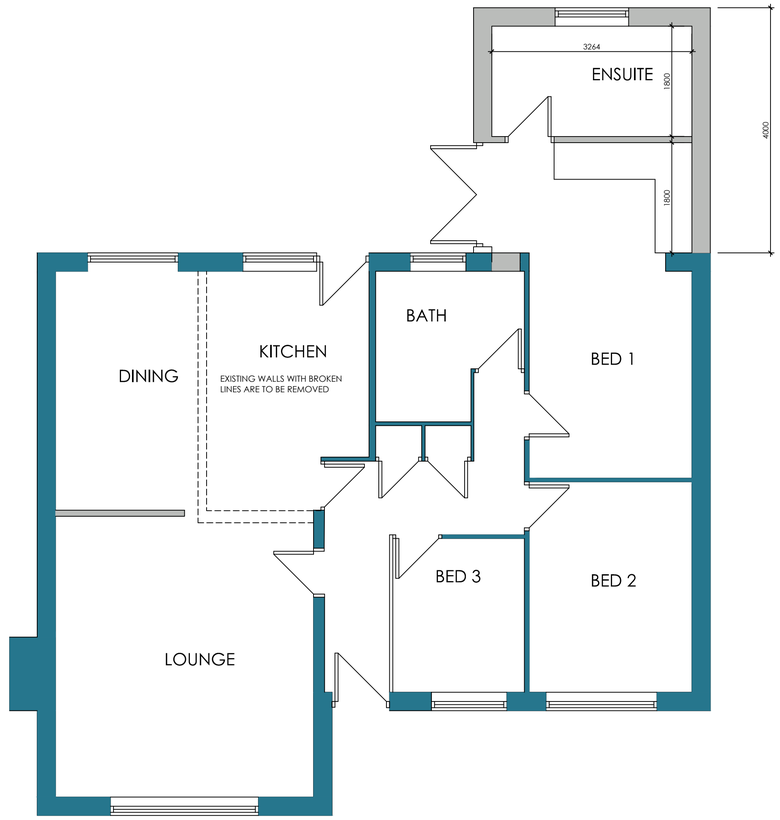


GROUND FLOOR PLAN
AS PROPOSED

VERIFICATIOPN OF EVIDENCE.
-THE DETAILS SHOWN ON THIS DRAWING ARE A TRUE REPRESENTATION OF THE EXISTING AND PROPOSED


STATEMENT
-THE PROPOSALS MEET THE REQUIREMENTS OF CLASS A OF THE TOWN AND COUNTRY PLANNING GENERAL PERMITTED DEVELOPMENT ORDER.

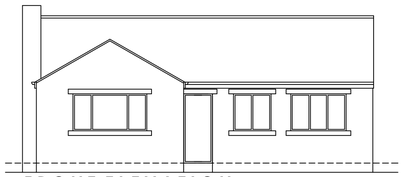


FRONT ELEVATION
AS EXISTING

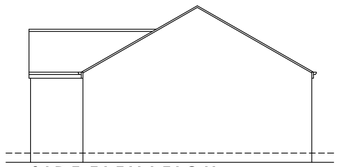


SIDE ELEVATION
AS EXISTING

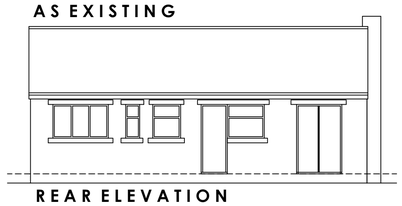


REAR ELEVATION
AS EXISTING

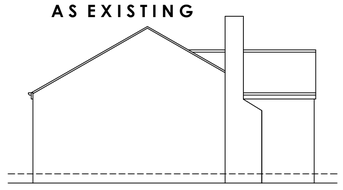

SIDE ELEVATION
AS EXISTING

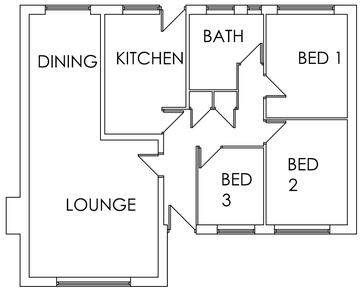

GROUND FLOOR PLAN
AS EXISTING

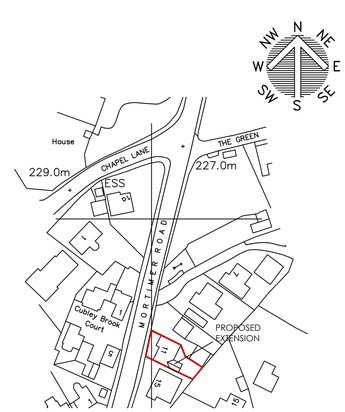

LOCATION PLAN
SCALE 1:1250

White Agus PARTNERSHIP
ARCHITECTURAL SERVICES
OFFICE ONE,
34 VICTORIA ROAD,
BARNSLEY,
S70 2BU
Phone: 01226 208482
Email: info@whiteaguspartnership.co.uk
Web: www.whiteaguspartnership.co.uk

Project. PROPOSED EXTENSION AT 11 MORTIMER ROAD, PENISTONE, SHEFFIELD S36 6DE	Client. MR & MRS P. HIRST
Drawing Title. PLANS AND ELEVATIONS	Date. MARCH 2022
	Scale. 1:50 & 1:100 @ A1
	Ref. 21-023
	Dwg. No. 02
	Rev.

Date	Suffix	Description	Date	Suffix	Description