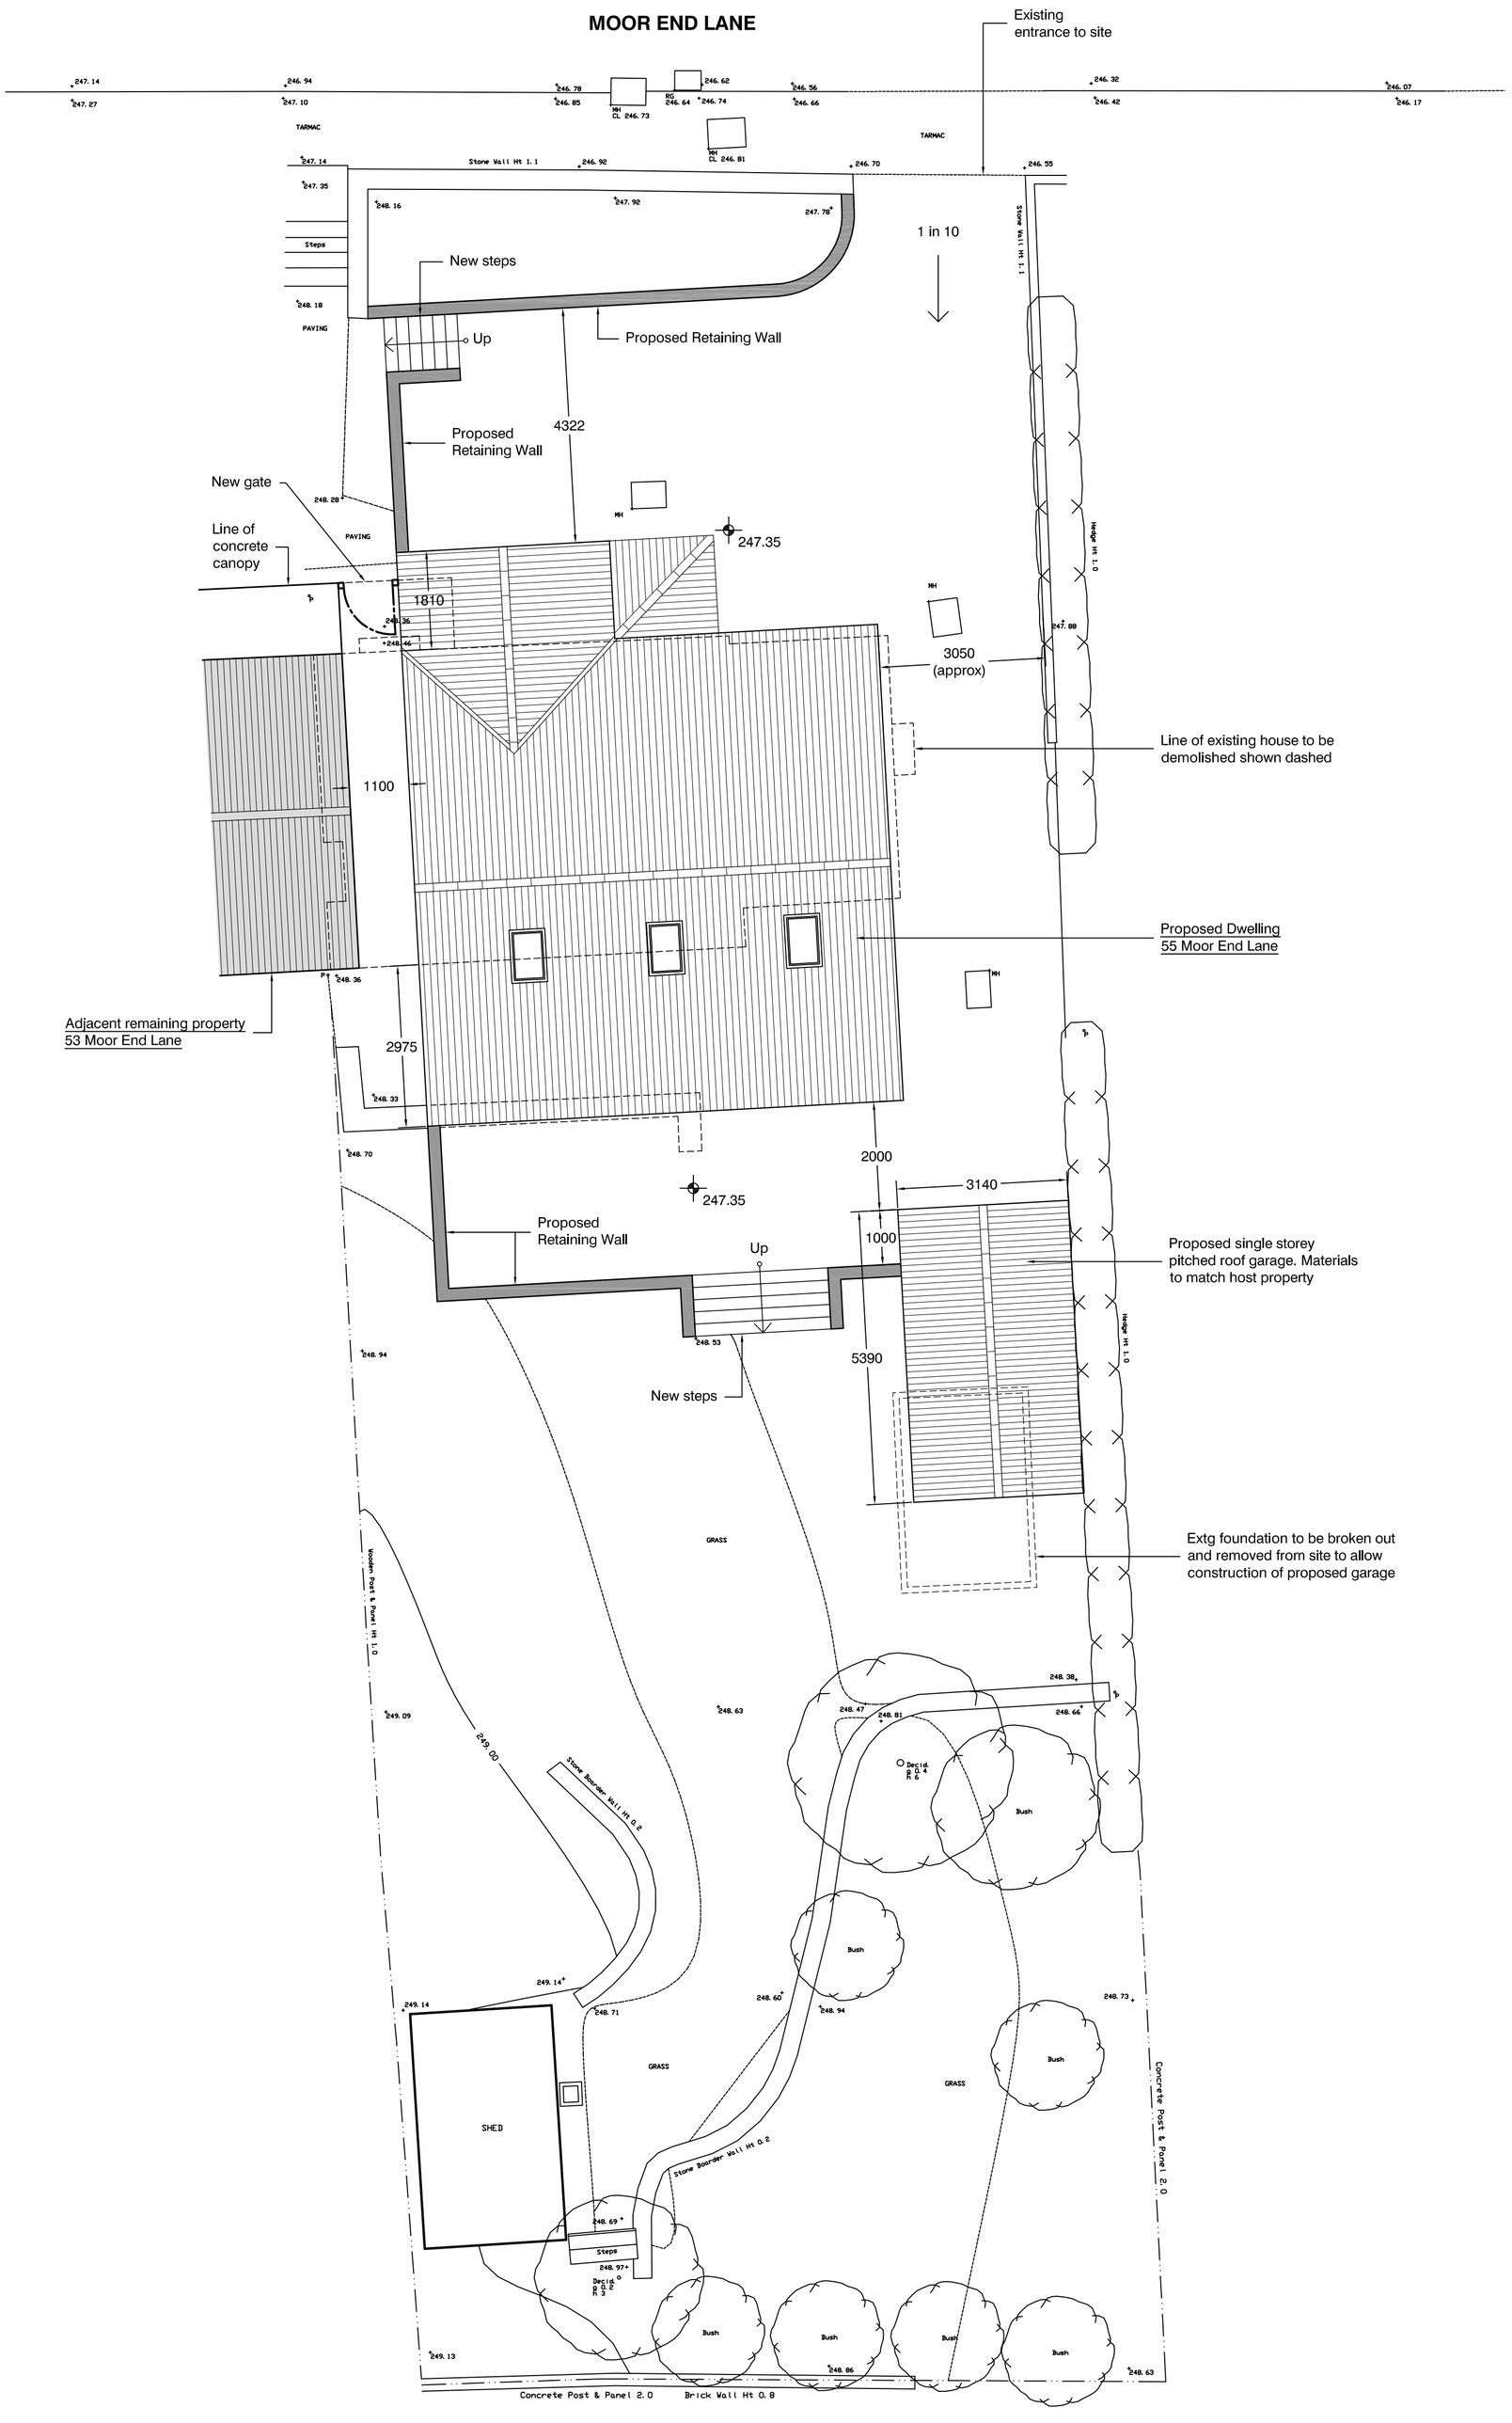


SITE PLAN AS PROPOSED

Revisions:

PLANNING

This drawing and all it's contents are © Peter J. Severn Architectural Design Limited.
Drawing measurements shall not be obtained by scaling. Verify all dimensions prior to construction.

Peter J. Severn
Architectural Design Limited
45 Westminster Drive Dunsville Doncaster DN7 4QB
Tel: 07763 077749 **Email:** pjs@peterjsevern.co.uk
Web: www.peterjsevern.co.uk

Client
Mr & Mrs Hughes

Job Description
New House
55 Moorend Lane,
Silkstone Common, Barnsley

Drawing Title
Site Plan As Proposed

Scale	Date	Drawn
1:75	21.08.13	PJS

Dwg N°	Rev
13/10-06	--