

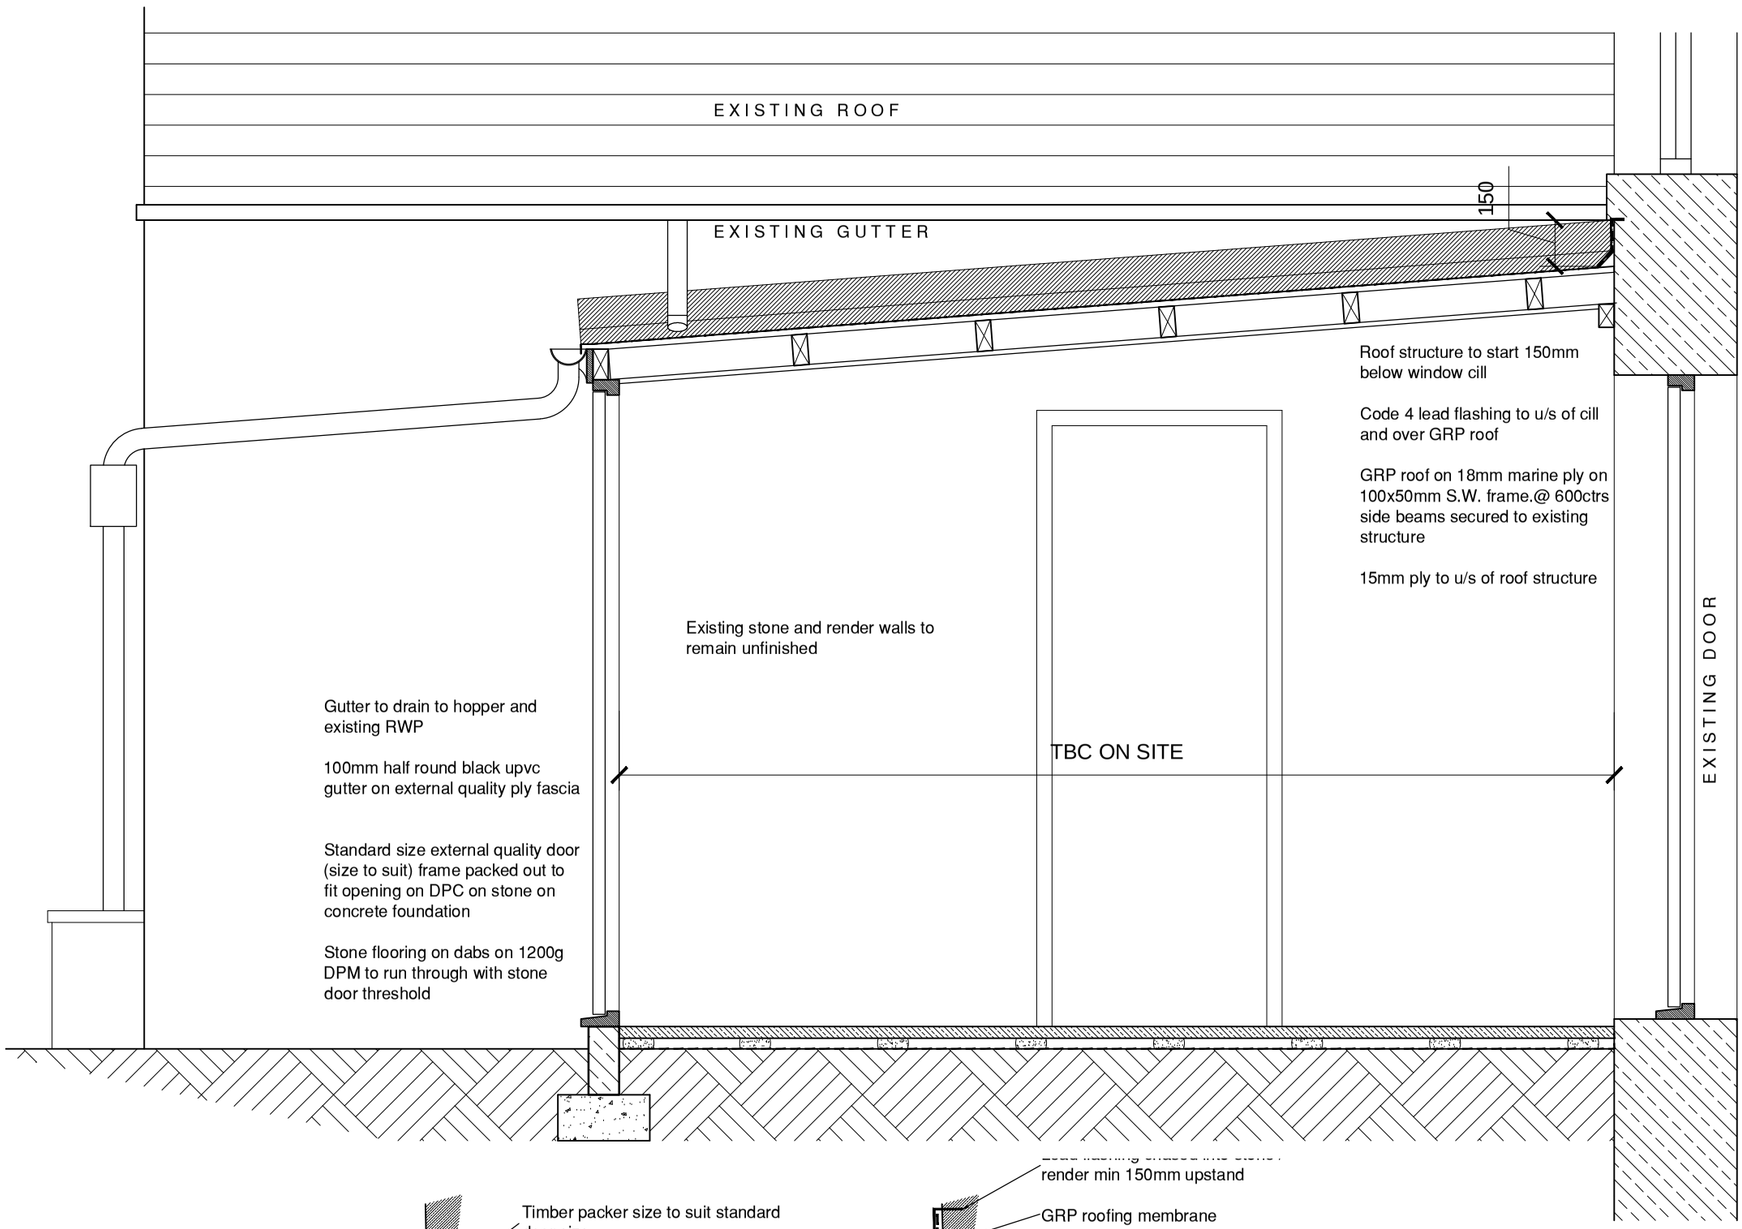



Section
1:20

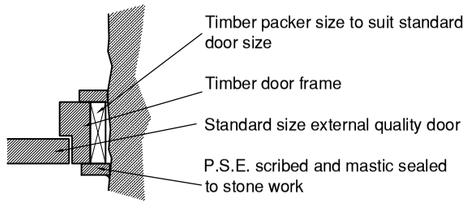


Jamb Detail
1:10

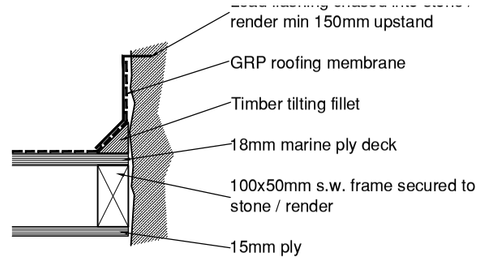


Roof Flashing Detail
1:10

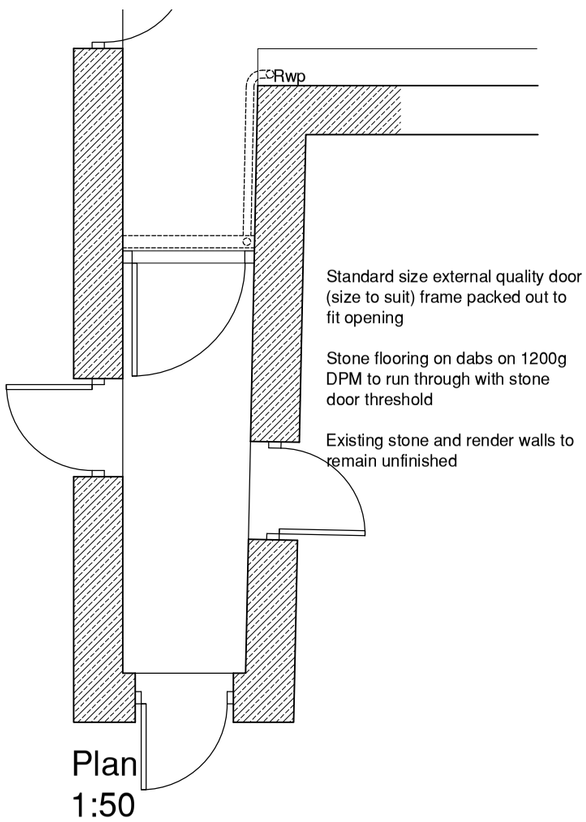

Plan
1:50

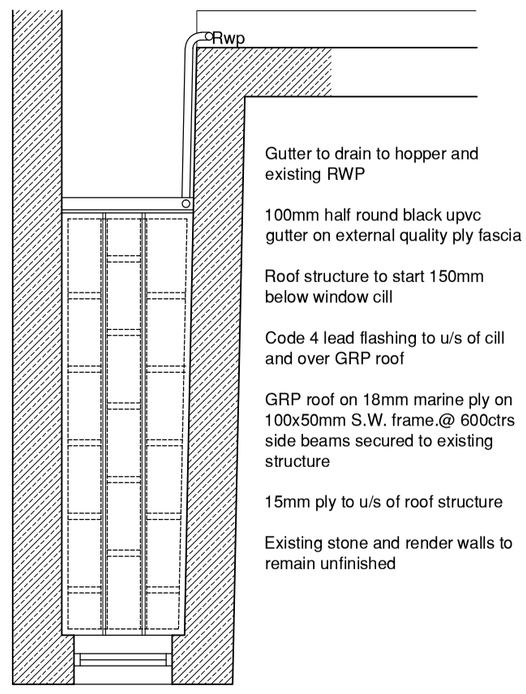

Roof Plan
1:50

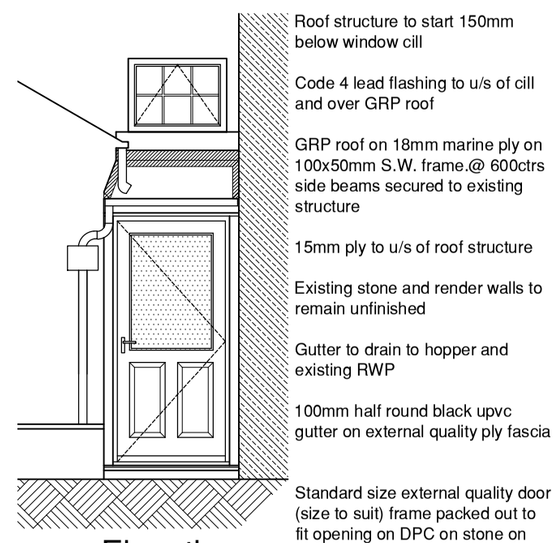

Elevation
1:50

Date	Description	Rev

House Type: Farmhouse
Drawing Title: Porch Details
Site: Penistone

4100 Park Approach
Thorpe Park
Leeds
LS15 8GB

0113 3970437
www.duchyhomes.co.uk

Duchy Homes

Scale @ A3: as shown
Date: 12/05/17
Drawn: MF
Checked:
Drawing No.: FH-101
Rev.: A