Mr P Hall

42 Pitt Street
Low Valley
Wombwell, Barnsley,
South Yorkshire

Planning Application

Architectural Drawings

CONTENTS

1. Location Plan @ 1 ; 1250
2. Architectural Drawings

PREPARED BY :

QUILL ARCHITECTURE

7 Mulberry Close, Darfield, Barnsley, South Yorkshire
S73 9NN. Tel:- 01226 755446



42 PITT STREET
LOW VALLEY
WOMBWELL
S73 8AS

OS Mastermap
27 June 2012, ID: BW1-00160026
www.blackwellmapping.co.uk

1:1250 scale print at A4, Centre: 440562 E, 404052 N


©Crown Copyright. Licence no. 100041040

N

Mapping sourced from Ordnance Survey

BLACKWELL'S
www.blackwellmapping.co.uk
TEL: 0114 268 7658
maps.sheffield@blackwell.co.uk

DO NOT SCALE DRAWING ALL DIMENSIONS IN MILLIMETRES IF IN DOUBT ASK

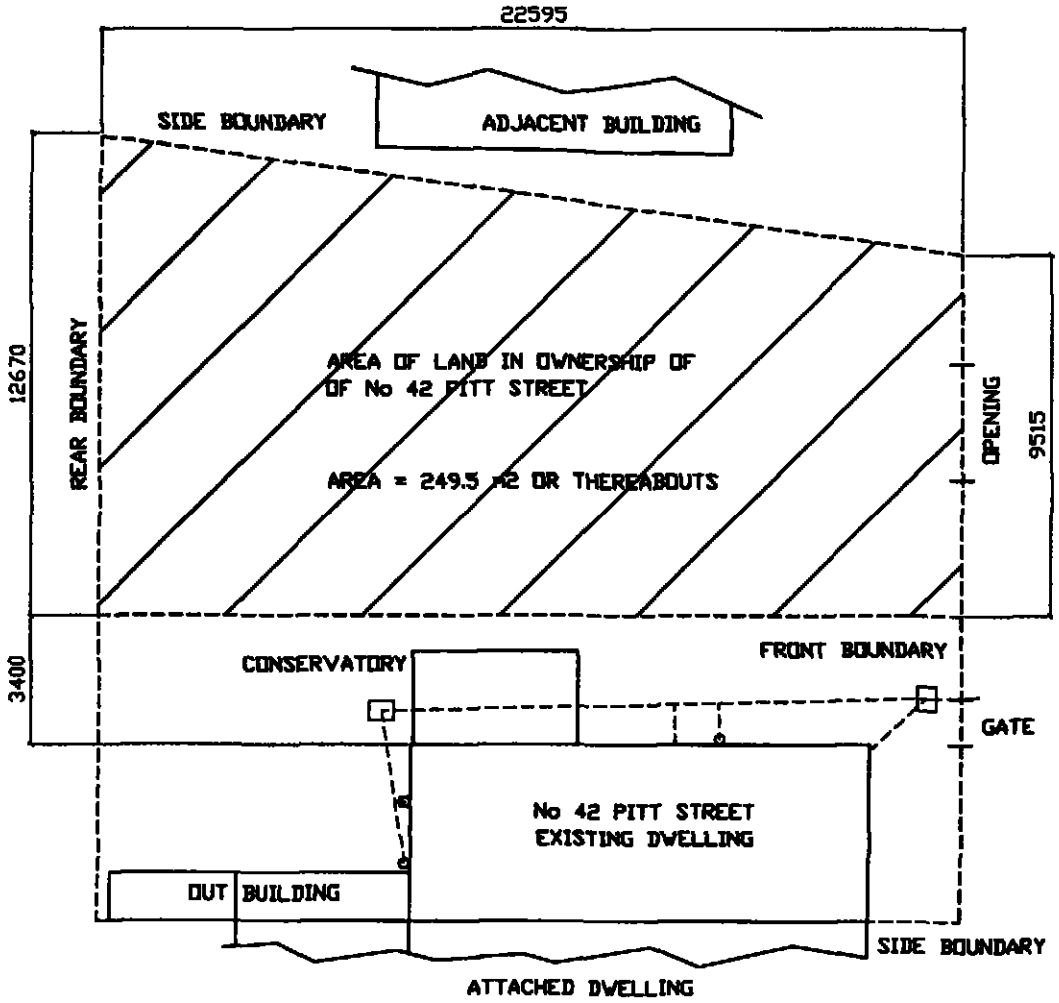

CLIENT
MR P HALL
42 PITT STREET
LOW VALLEY, WOMBWELL. S73 8AS

TITLE
DRAWING SHOWING EXISTING CURTILAGE TO DWELLING WITH ADDITIONAL PARCEL OF LAND NOW IN THE OWNERSHIP OF THE APPLICANT


Quill ARCHITECTURE©

THIS DRAWING IS COPYRIGHT AND MUST NOT BE USED OR DISCLOSED IN ANY WAY EXCEPT WHERE AUTHORIZED IN WRITING BY QUILL ARCHITECTURE.

TELEPHONE (01226) 733446 REG No 5210984


SCALE 1 : 200 DRAWN AD
DATE 28/06/12 REV
DRG No CAD/QA/1201

DO NOT SCALE DRAWING ALL DIMENSIONS IN MILLIMETRES IF IN DOUBT ASK

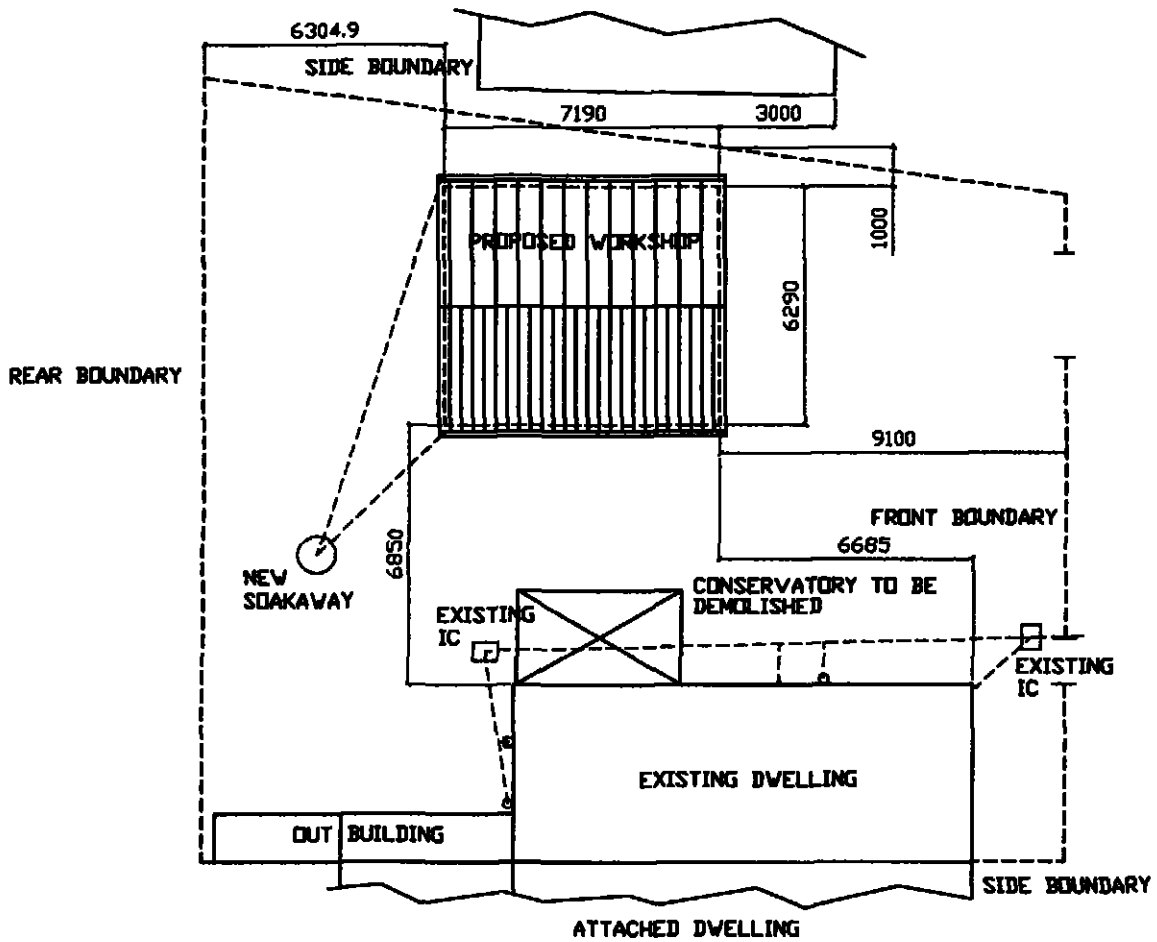


CLIENT MR P HALL 42 PITT STREET LOW VALLEY, WOMBWELL. S73 8AS	TITLE DRAWING SHOWING NEW CURTILAGE AND PROPOSED POSITION OF WORKSHOP WITH DIMENSIONS AND DRAINAGE	Quill ARCHITECTURE©	THIS DRAWING IS COPYRIGHT AND MUST NOT BE USED OR DISCLOSED IN ANY WAY EXCEPT WHERE AUTHORIZED IN WRITING BY QUILL ARCHITECTURE. TELEPHONE (01226) 755446 REG No 5210984	SCALE 1 : 200 DRAWN AD DATE 28/06/12 REV DRG No CAD/QA/1202	

DO NOT SCALE DRAWING ALL DIMENSIONS IN MILLIMETRES IF IN DOUBT ASK

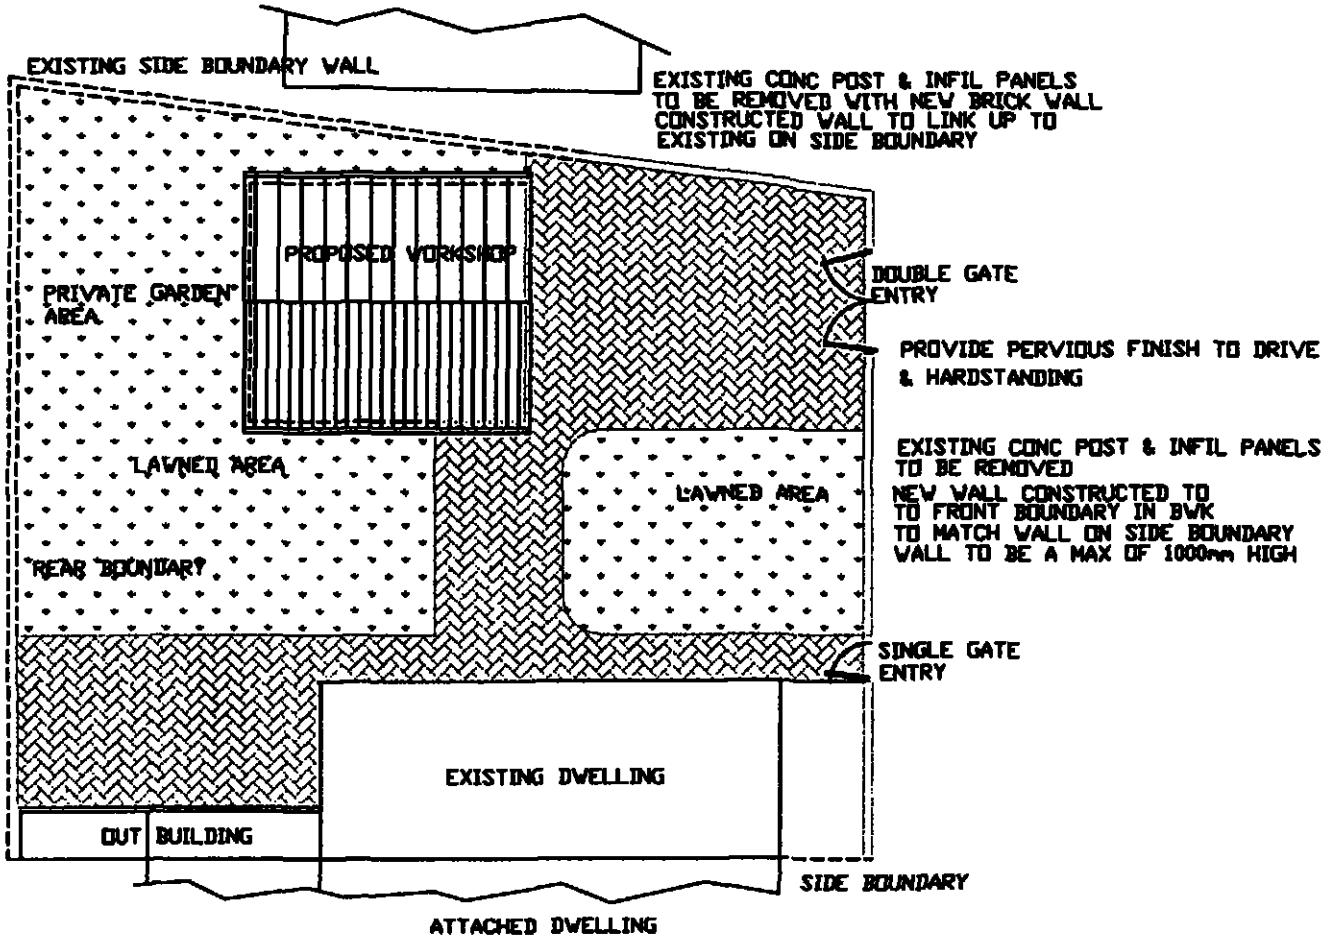

CLIENT MR P HALL 42 PITT STREET LOW VALLEY, WOMBWELL. S73 8AS	TITLE DRAWING SHOWING NEW PROPOSED HARD & SOFT LANDSCAPING AROUND NEW WORKSHOP AND DWELLING HOUSE	Quill ARCHITECTURE ©	THIS DRAWING IS COPYRIGHT AND MUST NOT BE USED OR DISCLOSED IN ANY WAY EXCEPT WHERE AUTHORIZED IN WRITING BY QUILL ARCHITECTURE. TELEPHONE (01226) 755446 REG No 5210984	SCALE 1 : 200 DRAWN AD DATE 28/06/12 REV DRG No CAD/QA/1203	

DO NOT SCALE DRAWING | ALL DIMENSIONS IN MILLIMETRES | IF IN DOUBT ASK

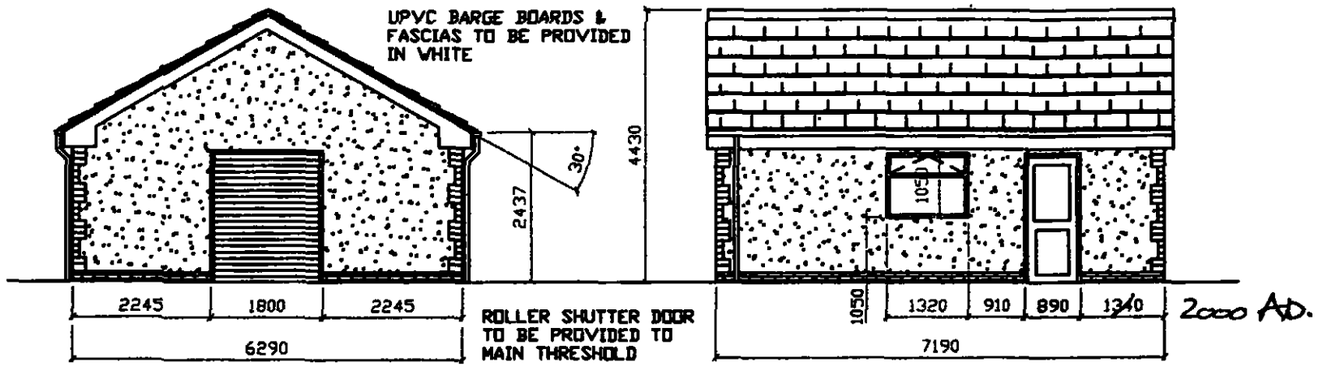


FRONT ELEVATION ON 'A'
(FACING PITT STREET)

SIDE ELEVATION ON 'B'
(FACING OWNERS DWELLING)


ROOF COVERING TO BE MARLEY MODERN CONC INTERLOCKING TILES IN GREY

PROVIDE CONCRETE RENDER TO ALL ELEVATIONS WITH A FINISH TO MATCH THE MAIN DWELLING HOUSE

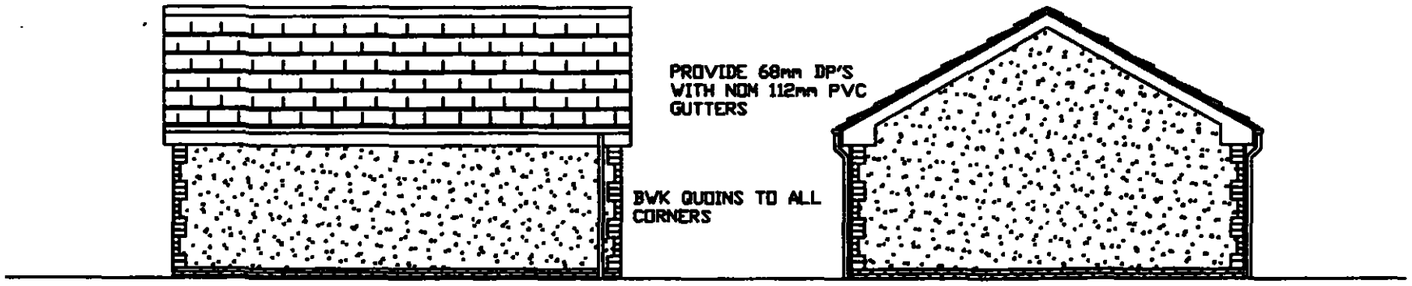


SIDE ELEVATION ON 'D'
(FACING ADJACENT DWELLINGS)

REAR ELEVATION ON 'C'

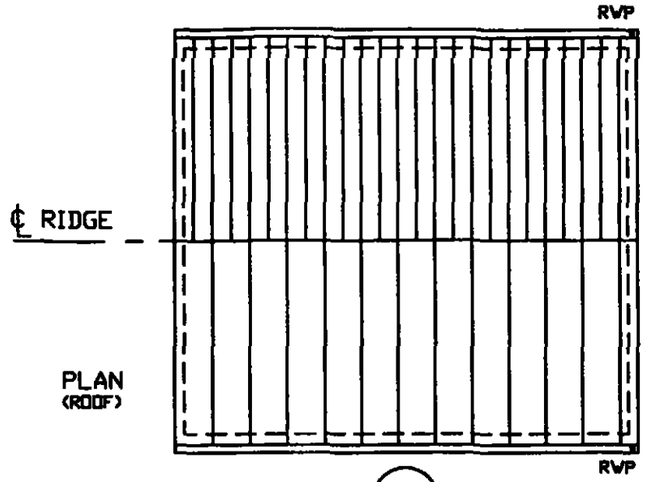

PLAN
(ROOF)

B

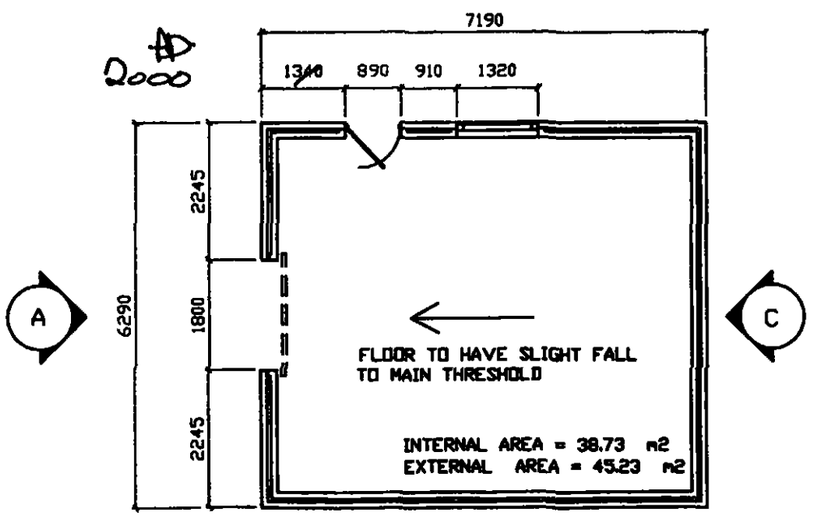

FLOOR PLAN

D

CLIENT MR P HALL 42 PITT STREET LOW VALLEY, WOMBWELL. S73 8AS	TITLE DRAWING SHOWING NEW PROPOSED WORKSHOP WITH DIMENSIONS	Quill ARCHITECTURE©	THIS DRAWING IS COPYRIGHT AND MUST NOT BE USED OR DISCLOSED IN ANY WAY EXCEPT WHERE AUTHORIZED IN WRITING BY QUILL ARCHITECTURE. TELEPHONE (01226) 755446 REG No 5210984	SCALE 1 : 100 DRAWN AD DATE 28/06/12 REV DRG No CAD/QA/1204