


LOCATION PLAN

SCALE 1:1250

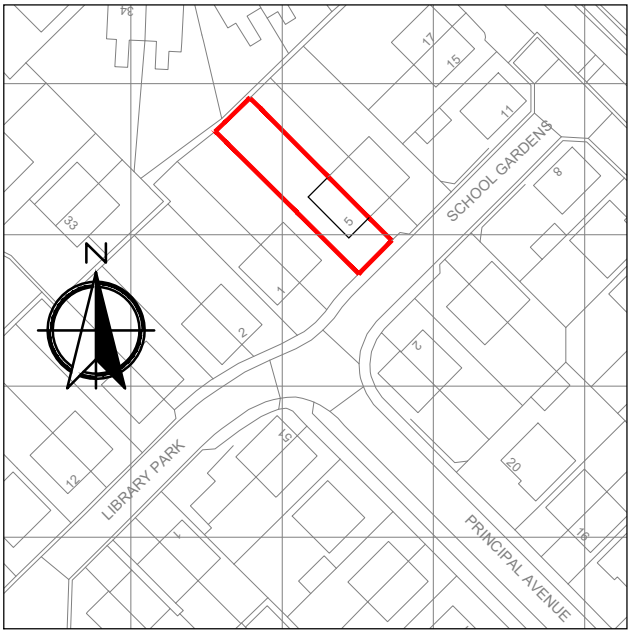

PROPOSED SITE PLAN

SCALE 1:500

	TITLE:	DRAWING No:
	5 SCHOOL GARDENS	**002**