
A3

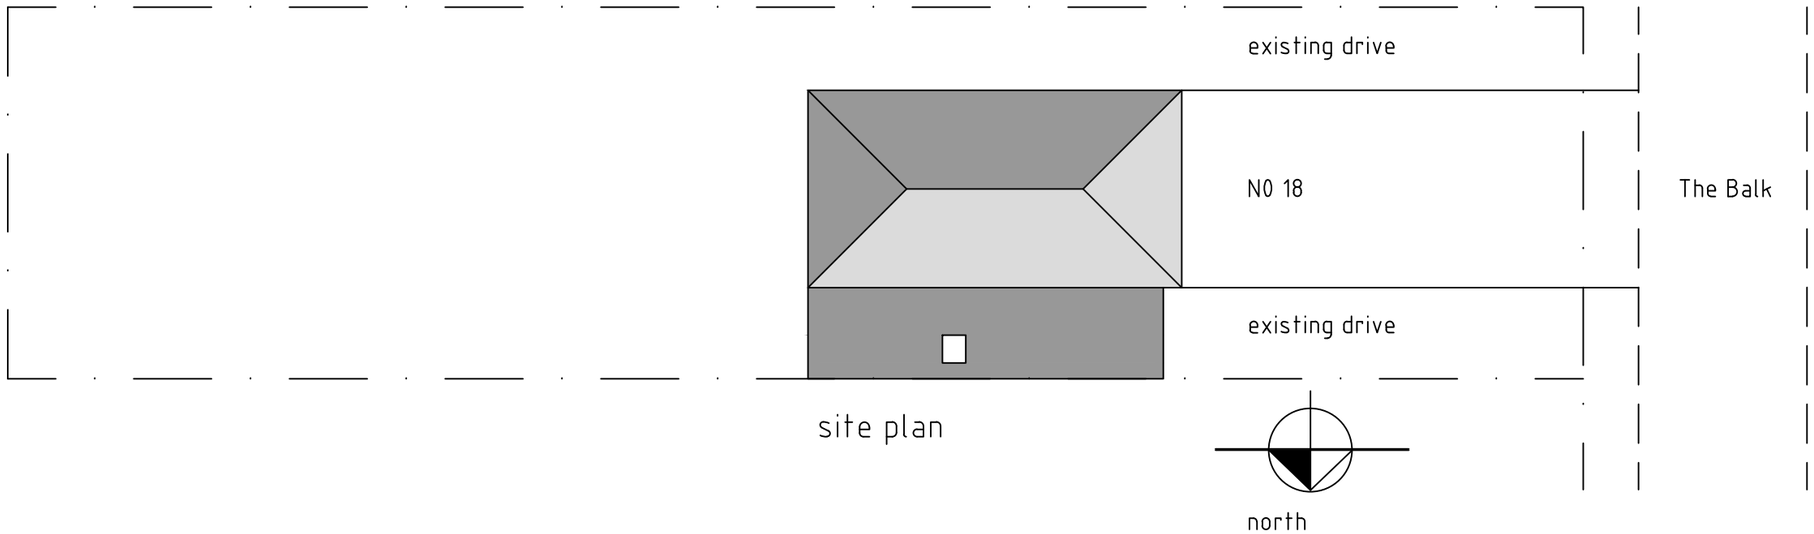

site plan

north

roy harrison architects
41A Staincross Common
s.yorkshire S75 6 JF
Telephone 07922696549
E-Mail: rhroyarch@gmail.com

Client
Mr & Mrs J Taylor

Project
18 The Balk
Staincross
Barnsley S75 6JJ

Title
site plan

Date	Drawing No.	Scale
25/8/15	rh/jt/3	1:200
Sheet 1 of 1	Revision	Drawn