

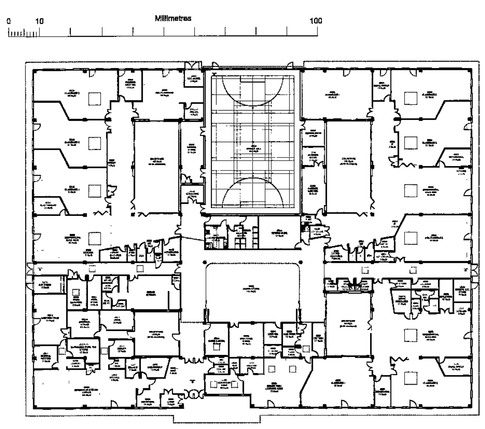


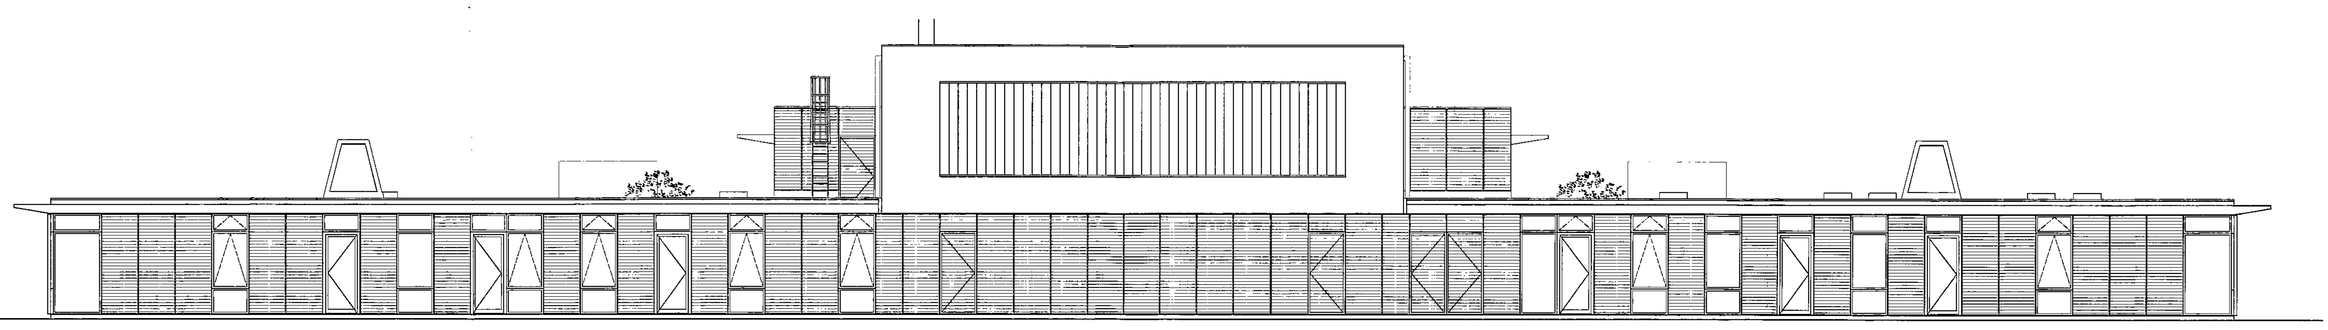

north elevation

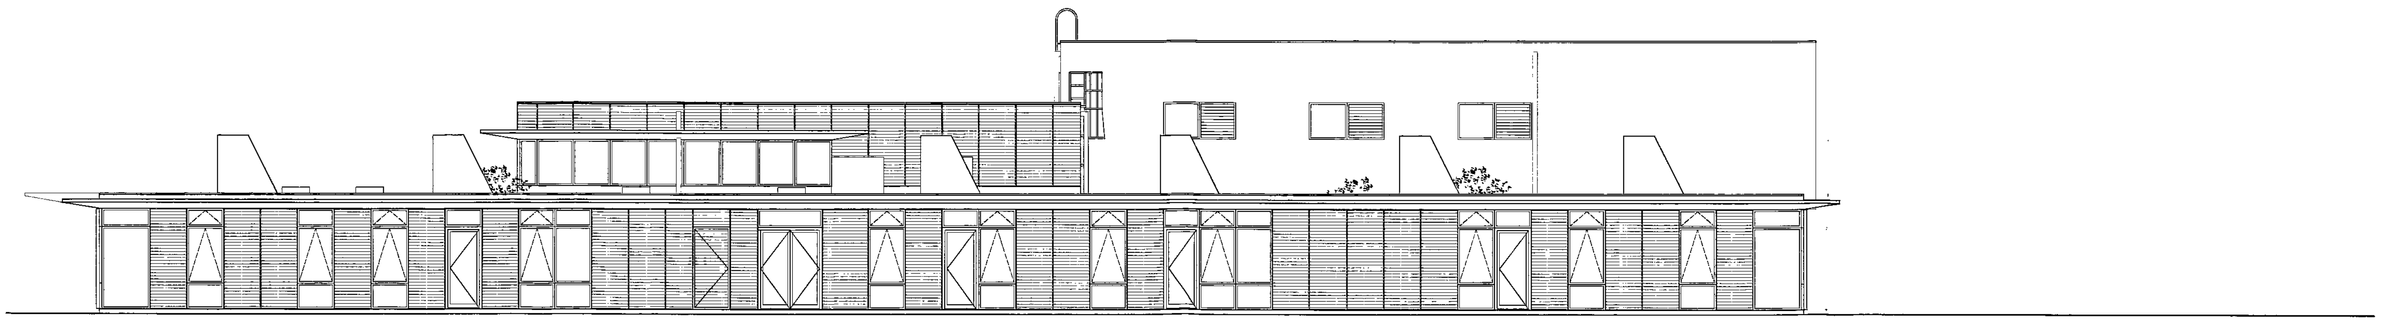

east elevation

Barnsley Partnership For Learning


ATKINS


LAING O'ROURKE

BP4L_SPR_ATK_DR_05_BW_LL_031
Rev. P03


ELEVATIONS NORTH & EAST
(1:100 @A1)

SPRINGWELL SCHOOL

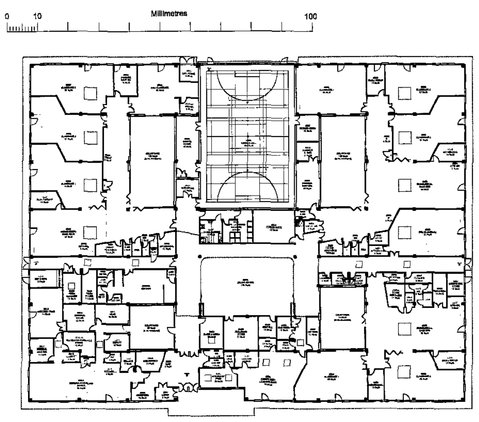

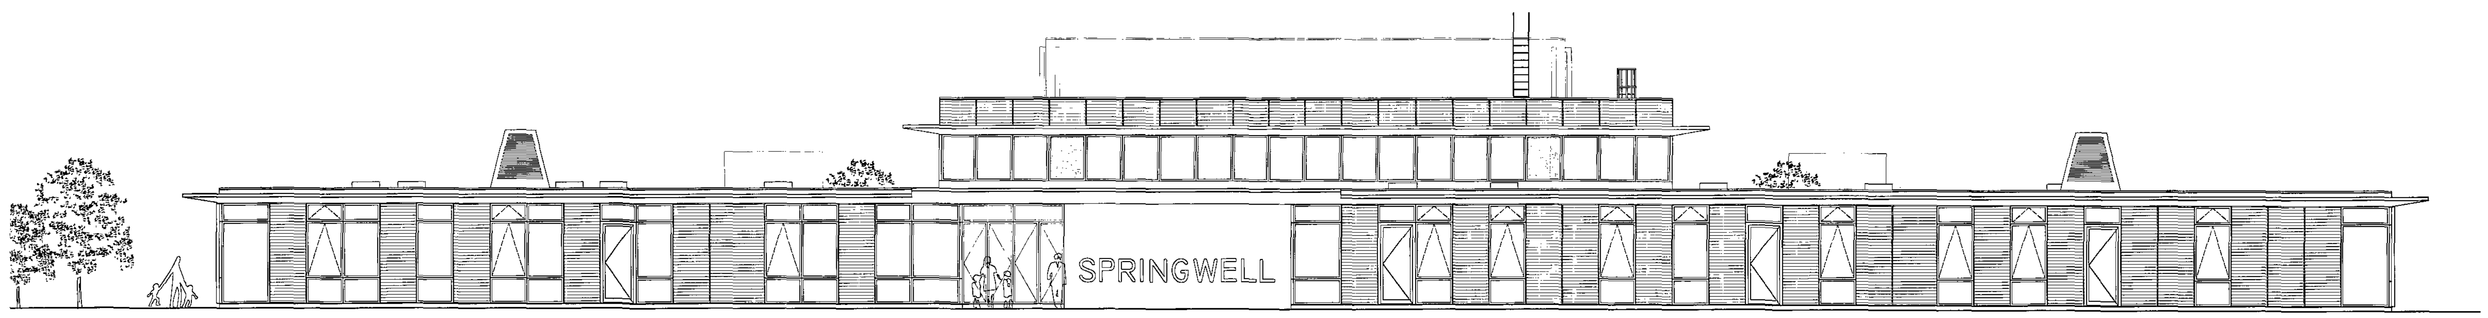

south elevation

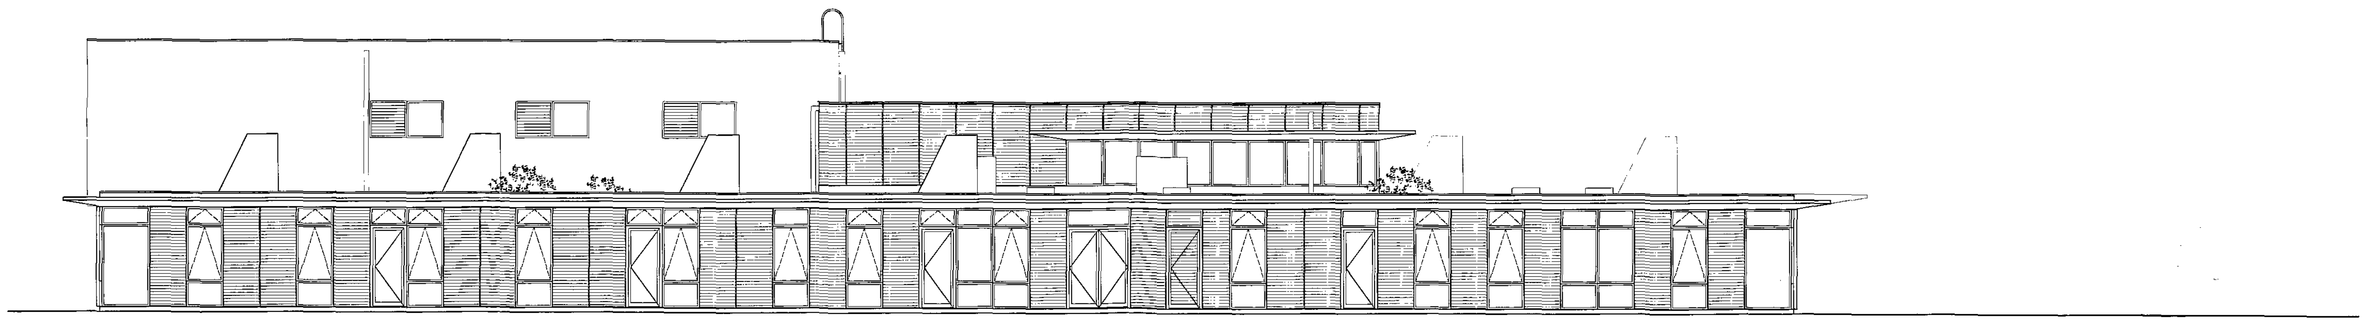

west elevation

Barnsley Partnership For Learning

ATKINS


LAING O'ROURKE

BP4L_SPR_ATK_DR_05_BW_LL_030
Rev. P05


ELEVATIONS SOUTH & WEST
(1:100 @A1)

SPRINGWELL SCHOOL


0 10 MILLIMETRES 100

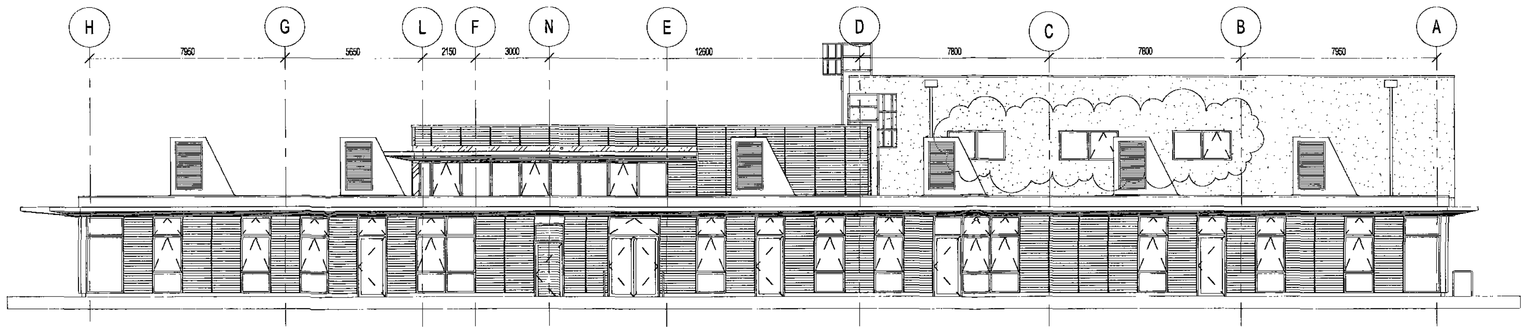


1 East Elevation
1 : 125

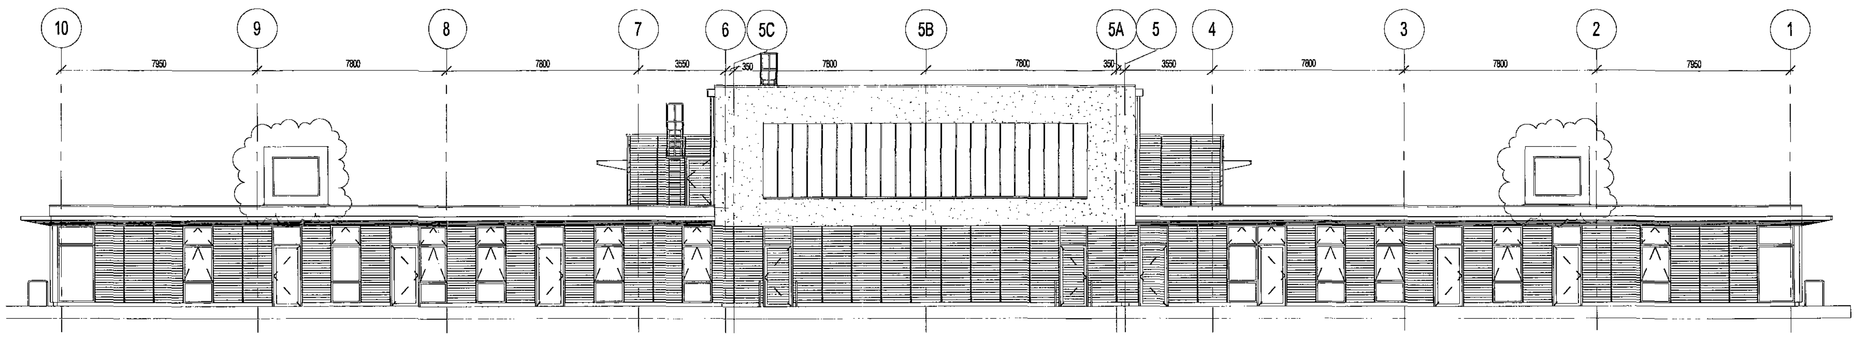

2 NORTH ELEVATION
1 : 125

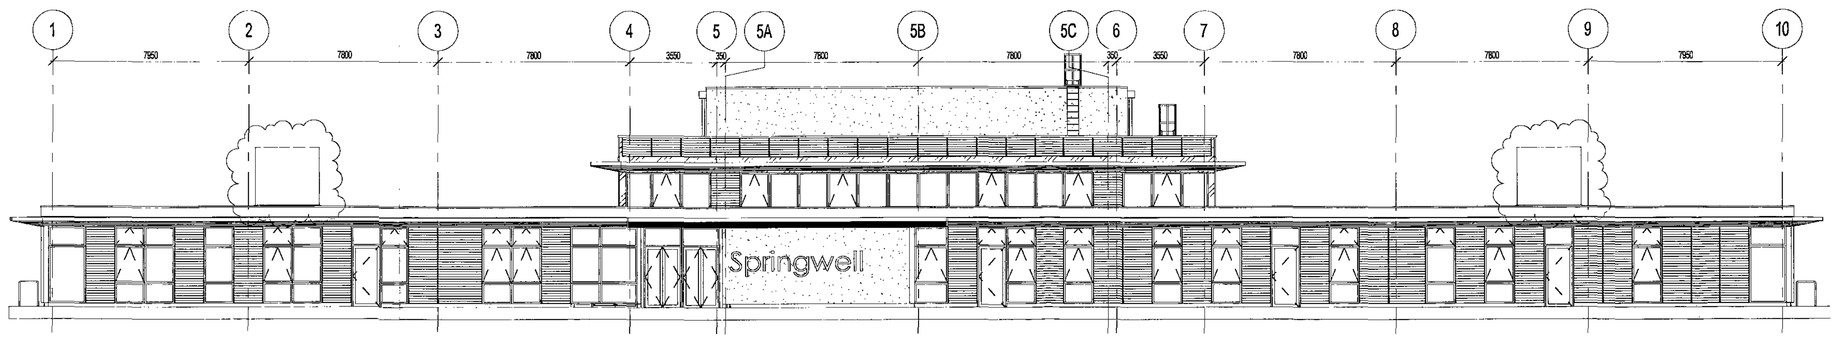

3 SOUTH ELEVATION
1 : 125

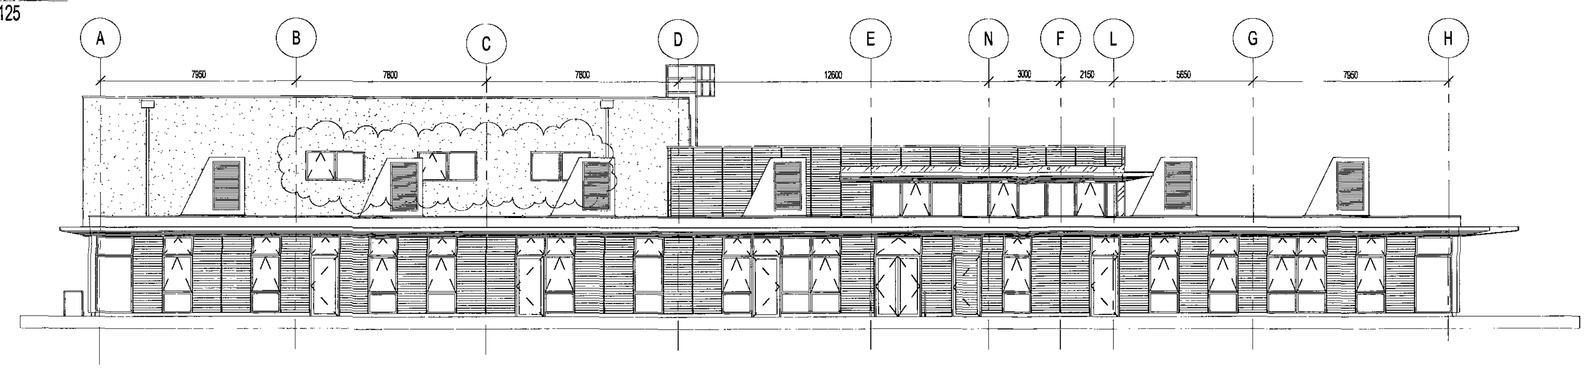

4 WEST ELEVATION
1 : 125


ATKINS

NOTES

1. DO NOT SCALE FROM THIS DRAWING.

2. ALL MEASUREMENTS ARE IN MILLIMETRES UNLESS OTHERWISE STATED.

3. THIS DRAWING IS TO BE READ IN CONJUNCTION WITH THE SPECIFICATION AND ALL RELEVANT ARCHITECTURAL, ELECTRICAL, MECHANICAL AND STRUCTURAL DRAWINGS.

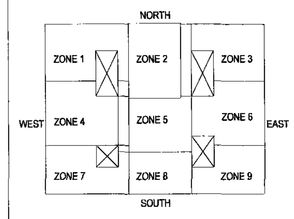

KEY PLAN

IN ADDITION TO THE HAZARDS/RISKS NORMALLY ASSOCIATED WITH THE TYPES OF WORK DETAILED ON THIS DRAWING, NOTE THE FOLLOWING SIGNIFICANT RESIDUAL RISKS:-

ITEM	HAZARD	RISK

REV	DESCRIPTION	BY	DATE	CHKD	AUTH
C08	Windows updated to Sport Hall	MAG	08/03/11	PMG	

Atkins Limited
3100 Century Way
Thorpe Park
Leeds
LS15 8ZB
England

Telephone +44 (0)113 306 6000
Fax +44 (0)113 306 6002

CLIENT: Barnsley Partnership For Learning; LAING O'ROURKE

PROJECT: Springwell SEN School

TITLE: GA ELEVATIONS - ALL ZONES

SCALE:	ORIGINAL SIZE:	DESIGNED:	DRAWN:	CHECKED:	AUTHORISED:
1 : 125	A1	MB	PP	PG	
	OFFICE:	DATE:	DATE:	DATE:	DATE:
	LEO	20/11/09	04/01/10	08/01/10	


CLIENT:	SCHOOL:	CONSULT:	DOC:	DISC:	ZONE:	LEVEL:	DRG NO:	REV:
BP4L_	SPR_	ATK_	DR_	05_	BW_	LL_	049_	C08

BP4L_SPR_ATK_DR_05_BW_LL_049_C08


0 10 Millimetres 100



south elevation

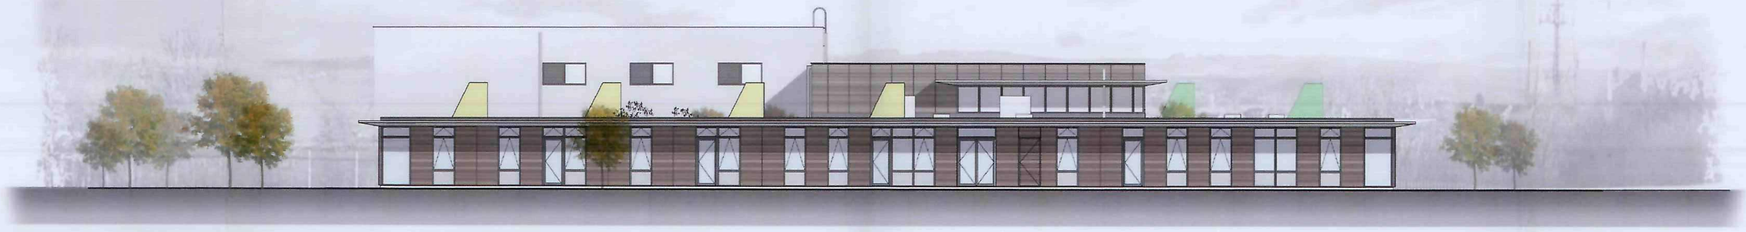

west elevation

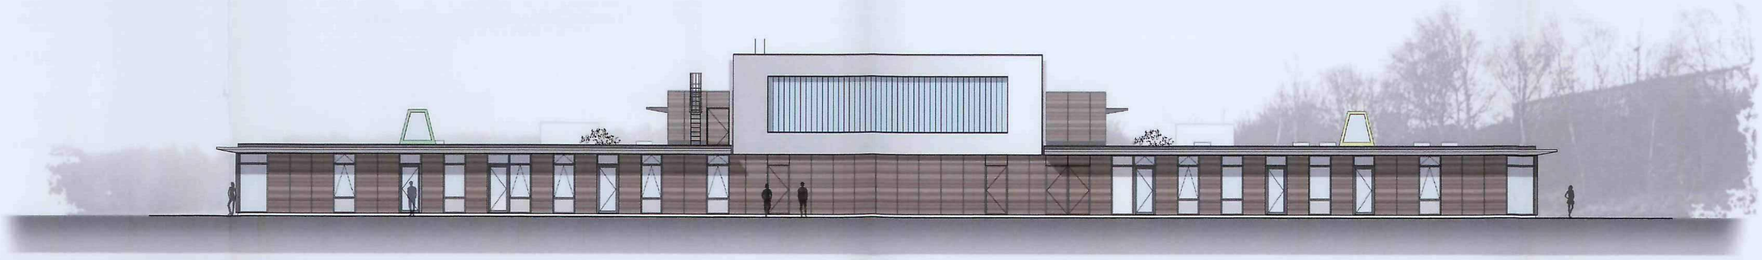

north elevation

Barnsley Partnership For Learning

ATKINS

LAING O'ROURKE

BP4L_SPR_ATK_DR_05_BW_LL_040
Rev. P04

Coloured Elevations
(1:200 @A1)

SPRINGWELL SCHOOL