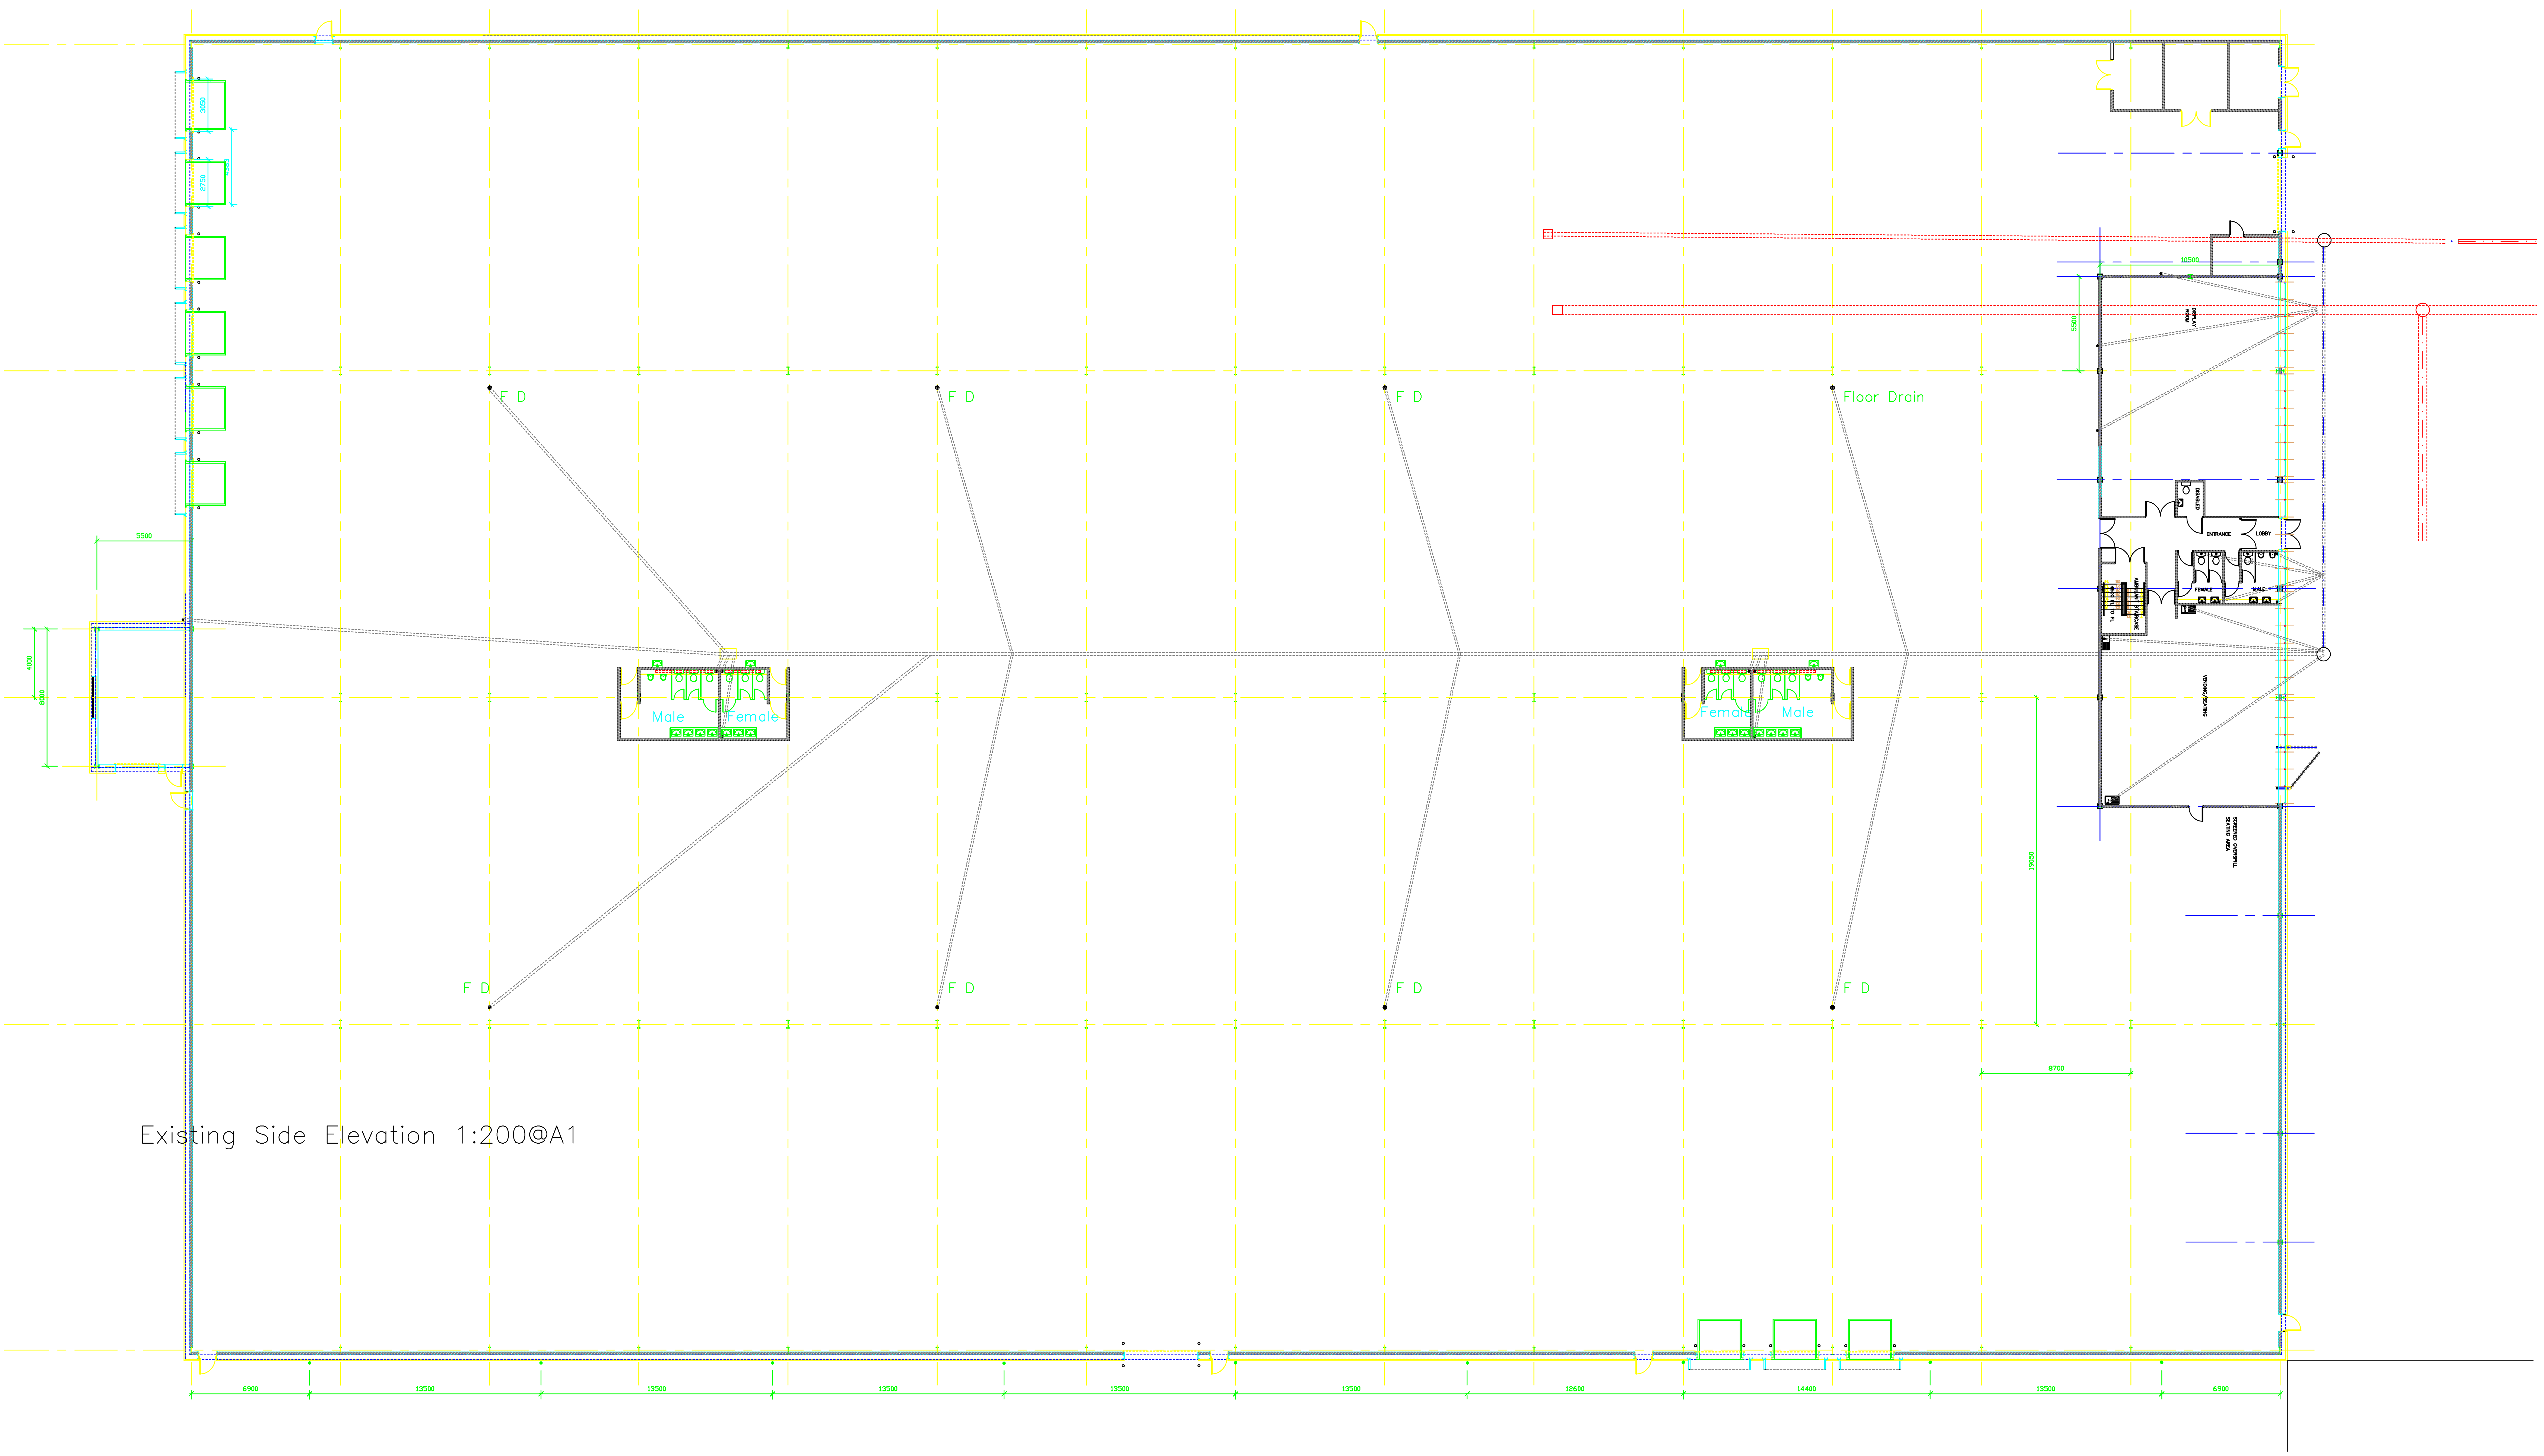

**KENNEDY DESIGN LTD.**

CAVANGROVE HOUSE
153 DONCASTER ROAD
GOLDTHORPE
ROTHERHAM
SOUTH YORKSHIRE
S63 9JA

TEL - 01709 896393
FAX - 01709 891334
E-MAIL - info@kdesignuk.com
www.kdesignuk.com

CLIENT: True Manufacturing UK

PROJECT: Proposed Booking Office Extension
Feilds End Roundabout
Goldthorpe
Rotherham
S63 9EU

TITLE: Existing Floor Plan

SCALE: 1:200@A1 STATUS:
JOB NUMBER: R31–10 REV: —
DATE: Oct 2016 DRAWN BY:

Kennedy Design Ltd, Registered in England 4479082 V.A.T. Reg. No 565 6912 02