



FRONT ELEVATION
SCALE 1:100

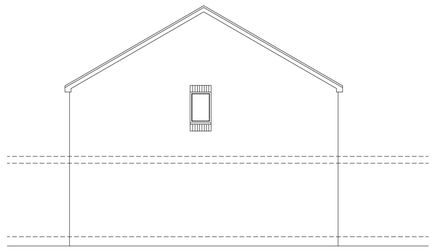


SIDE ELEVATION
SCALE 1:100

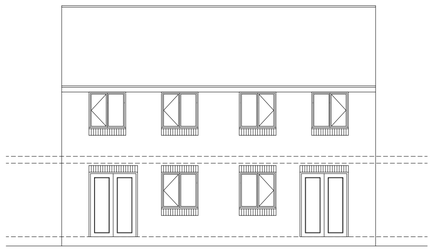


REAR ELEVATION
SCALE 1:100




SITE PLAN
SCALE 1:200

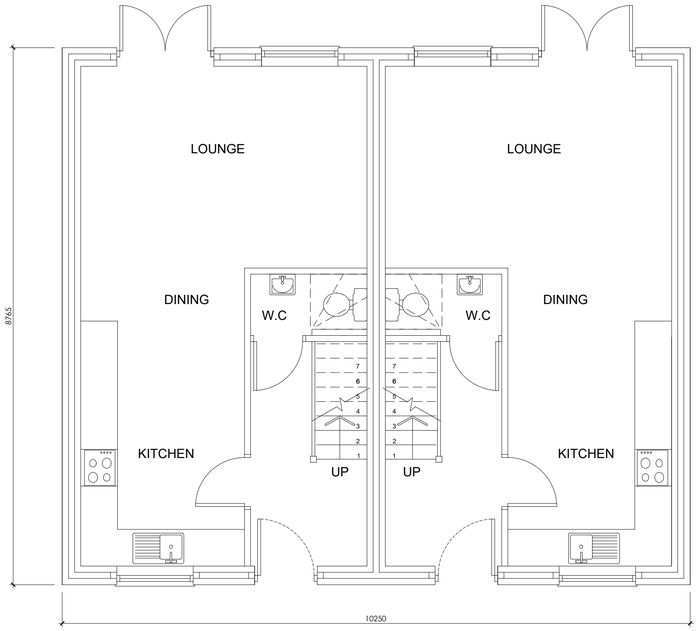

GROUND FLOOR PLAN
SCALE 1:50

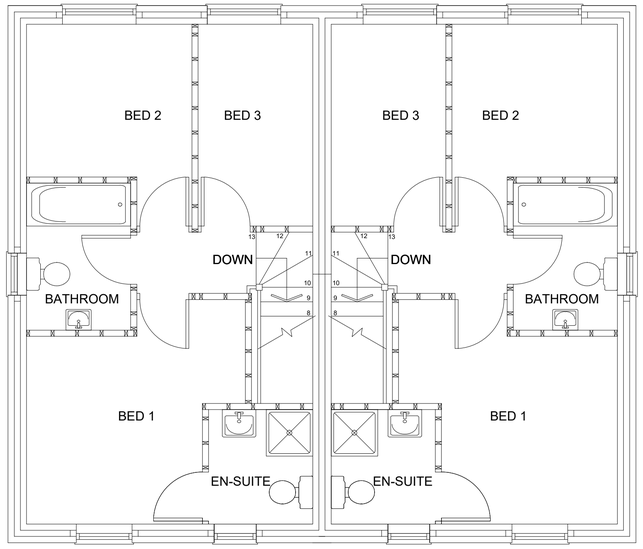

FIRST FLOOR PLAN
SCALE 1:50

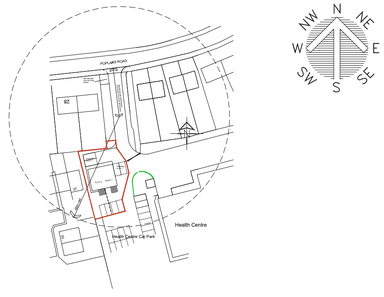

LOCATION PLAN
SCALE 1:1250

White Agus PARTNERSHIP
8 MORSTON BUSINESS PARK, WHALEY ROAD, BARUGH GREEN, BARNSLEY. S75 1HQ
Phone: 01226 208482
Fax: 01226 283030
Email: info@whiteaguspartnership.co.uk
Web: www.whiteaguspartnership.co.uk
ARCHITECTURAL SERVICES AND SURVEYORS

Project.	Client.
RESIDENTIAL DEVELOPMENT ON LAND AT POPLARS ROAD KENDRAY, BARNSLEY	ADAM SELBY
Drawing Title. PLANS & ELEVATIONS	Date. MARCH 2017 / Scale. AS SHOWN
	Ref. 13-073 / Dwg. No. 04 / Rev.

Date	Suffix	Description	Date	Suffix	Description