
"For the purposes of Planning Consent the following applies to any copy of this drawing made by the Local Authority:

This copy has been made by and with the authority of the person required to make the plan and drawing open to public inspection pursuant to Section 47 of the Copyright, Designs and Patents Act 1988. Unless that Act provides a relevant exception to copyright, the copy must not be copied without the prior permission of the copyright owner. If any copy is made under the authority only the whole drawing including the copyright holder's name and this notice, is to be copied."

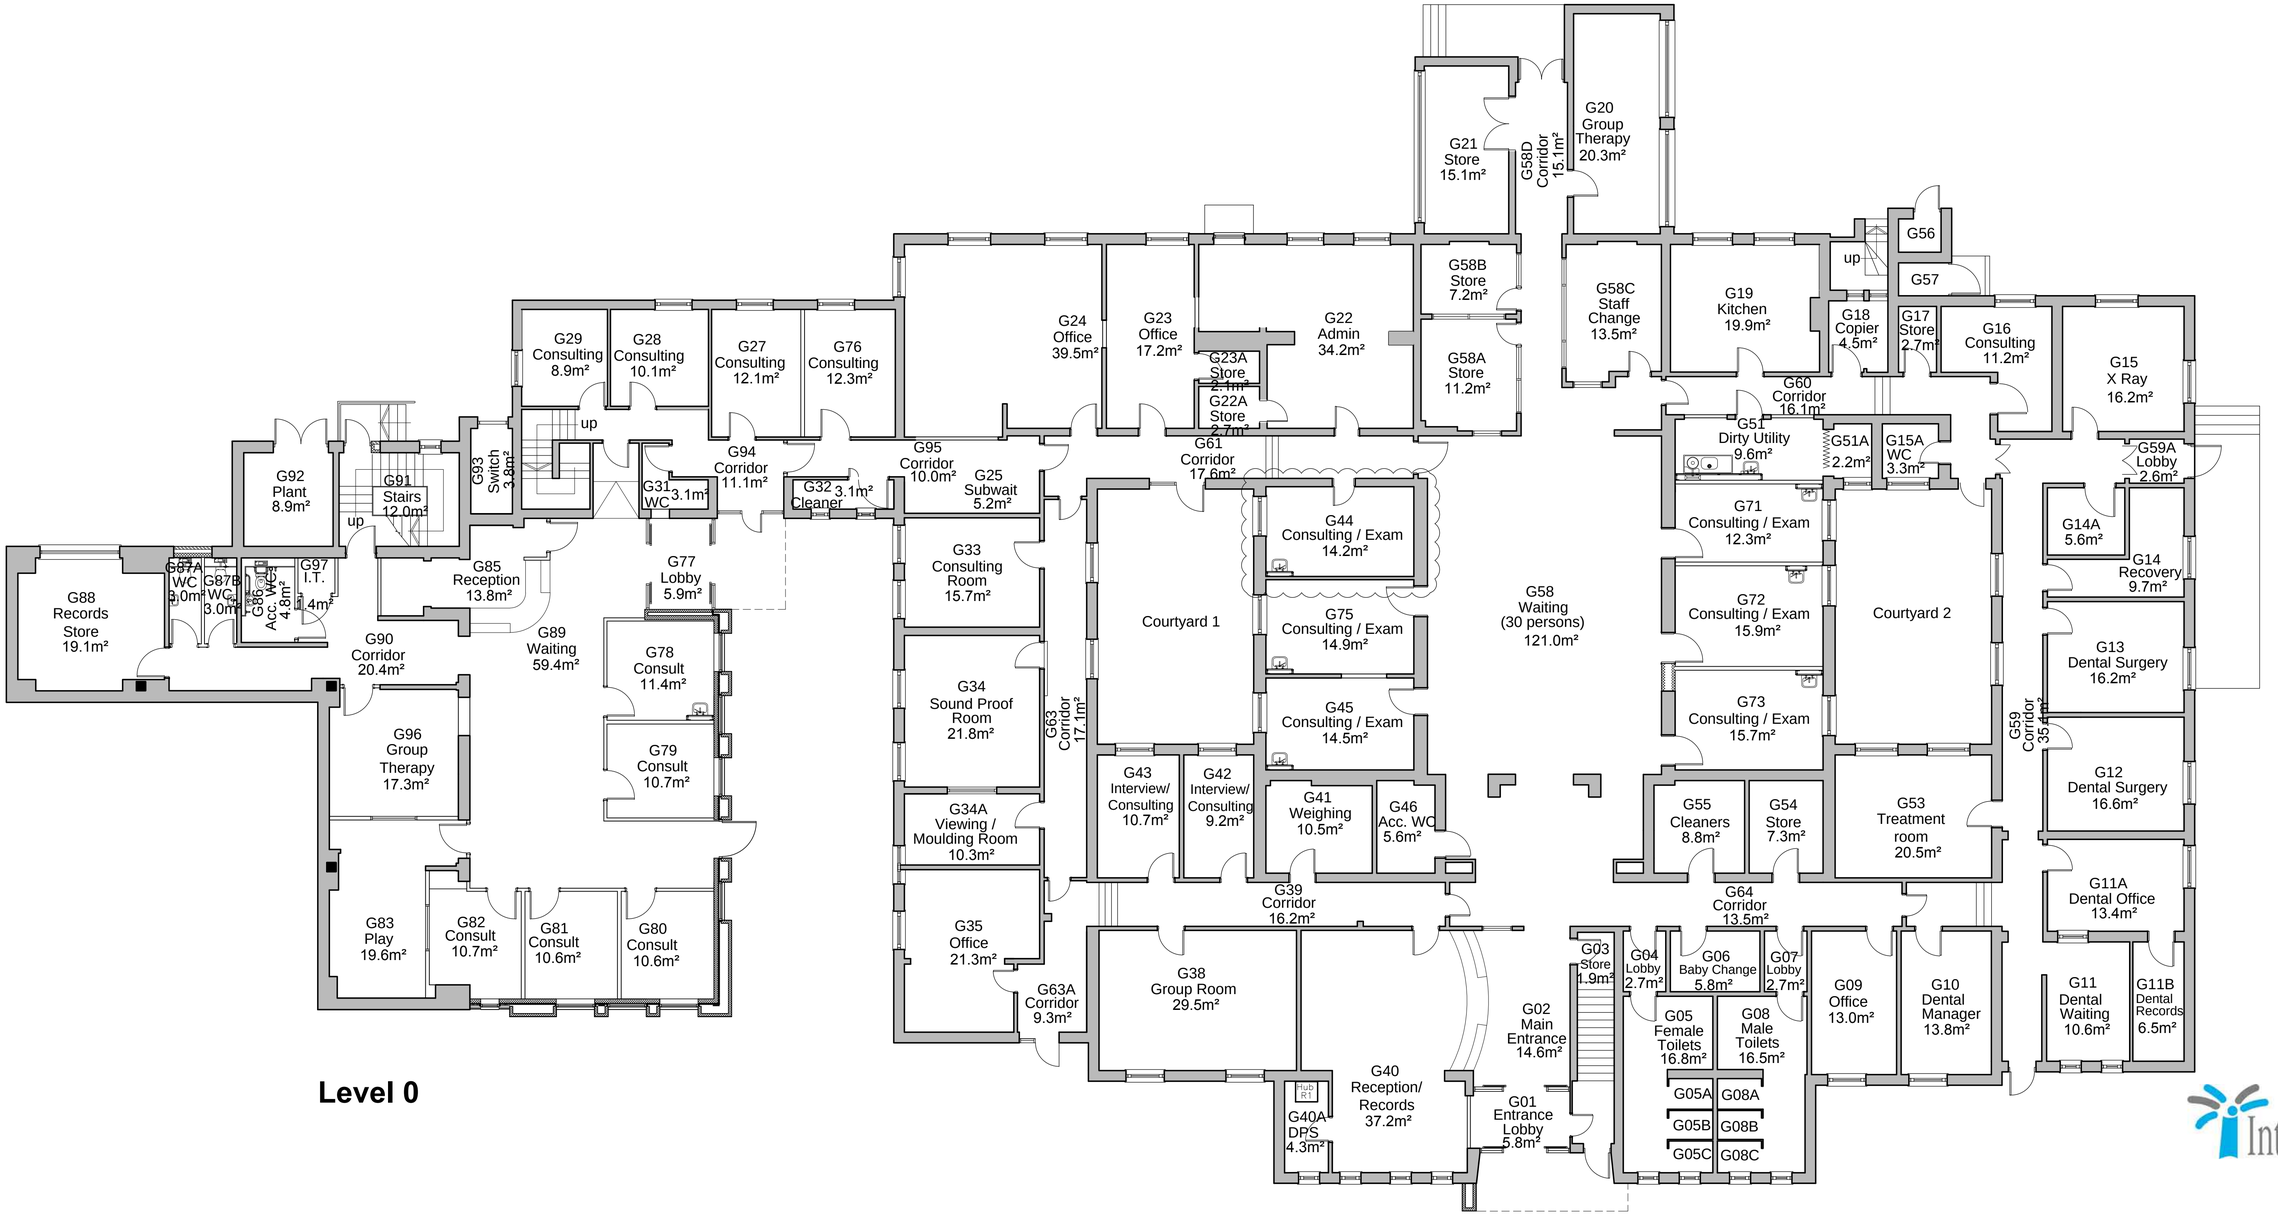

Level 0

Issue Purpose: PLANNING APPLICATION

P+HS Architects

The Old Station, Station Road, Stokesley TS9 7AB, 01642 712684
Queens House, 34 Wellington Street, Leeds LS1 2DE, 0113 245 4332
Studio 14, Blackstock Mews, London N4 2BT, 0207 288 1232

www.pandhs.co.uk

Client	South West Yorks Partnership NHS Foundation Trust
Project	Community Hub, New Street, Barnsley
Title	Proposed Ground Floor Plan
-	
Drawing Number	Revision
2464 – P – 22 – 004	– --
Stage Identification:	Design - D Construction - C

Issued From	Stokesley
Date	19.05.14
Scale	1:100 @ A1
Drawn	SH Auth DS

Do not scale from this drawing. Work to figured dimensions, and any discrepancy to be reported to the Architects.

Refer to larger scale drawings where available. © P+HS Architects Limited