



SOUTH ELEVATION

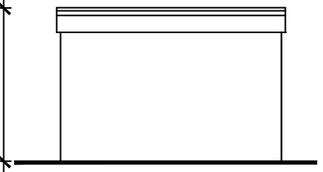


EAST ELEVATION


MAX HEIGHT TO BE 2.5M ABOVE HIGHEST PRE-EXISTING GROUND LEVEL

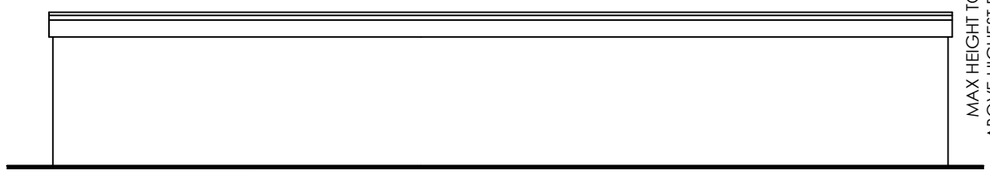


SOUTH ELEVATION

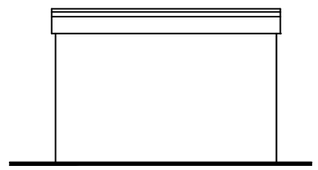

WEST ELEVATION

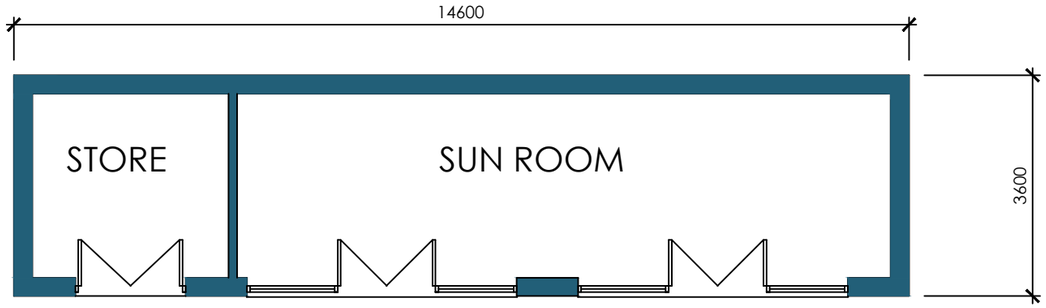

PLAN

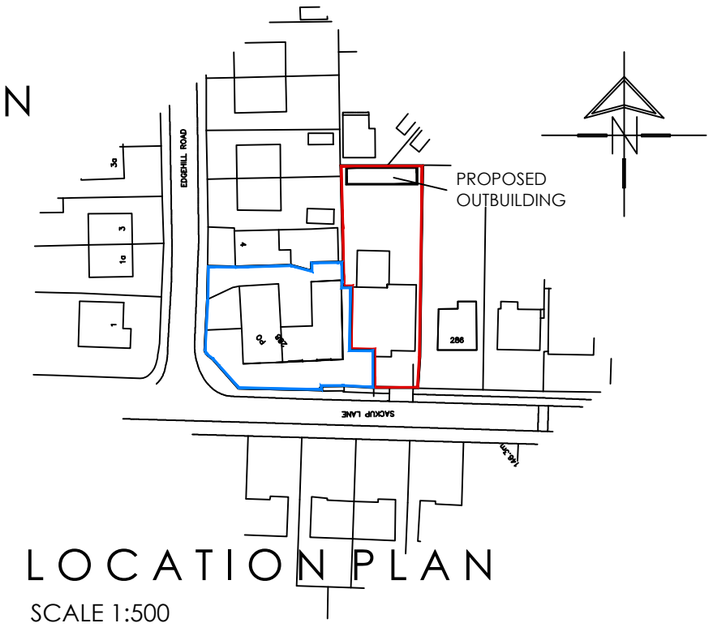

LOCATION PLAN

SCALE 1:500

White Agus PARTNERSHIP
ARCHITECTURAL SERVICES
OFFICE ONE,
34 VICTORIA ROAD,
BARNSLEY.
S70 2BU
Phone: 01226 208482
Email: info@whiteaguspartnership.co.uk
Web: www.whiteaguspartnership.co.uk

Project.	Client.		
PROPOSED SUN ROOM & STORE 286A SACKUP LANE, STAINCROSS BARNSLEY, S75 5BA	MRS RAJBIR BAINES		
Drawing Title.	Date. JULY 2020	Scale. 1:100@A3	
	Ref. 17–198	Dwg. No. 10	Rev.

Date	Suffix	Description	Date	Suffix	Description