
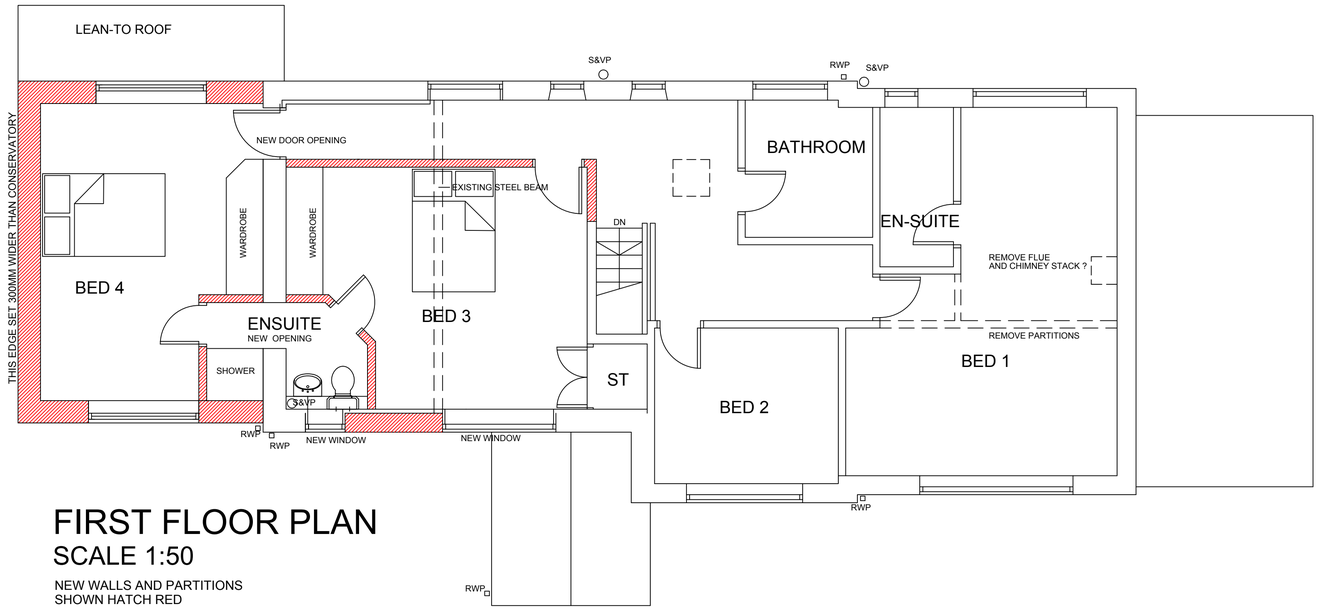



FIRST FLOOR PLAN
SCALE 1:50

NEW WALLS AND PARTITIONS
SHOWN HATCH RED

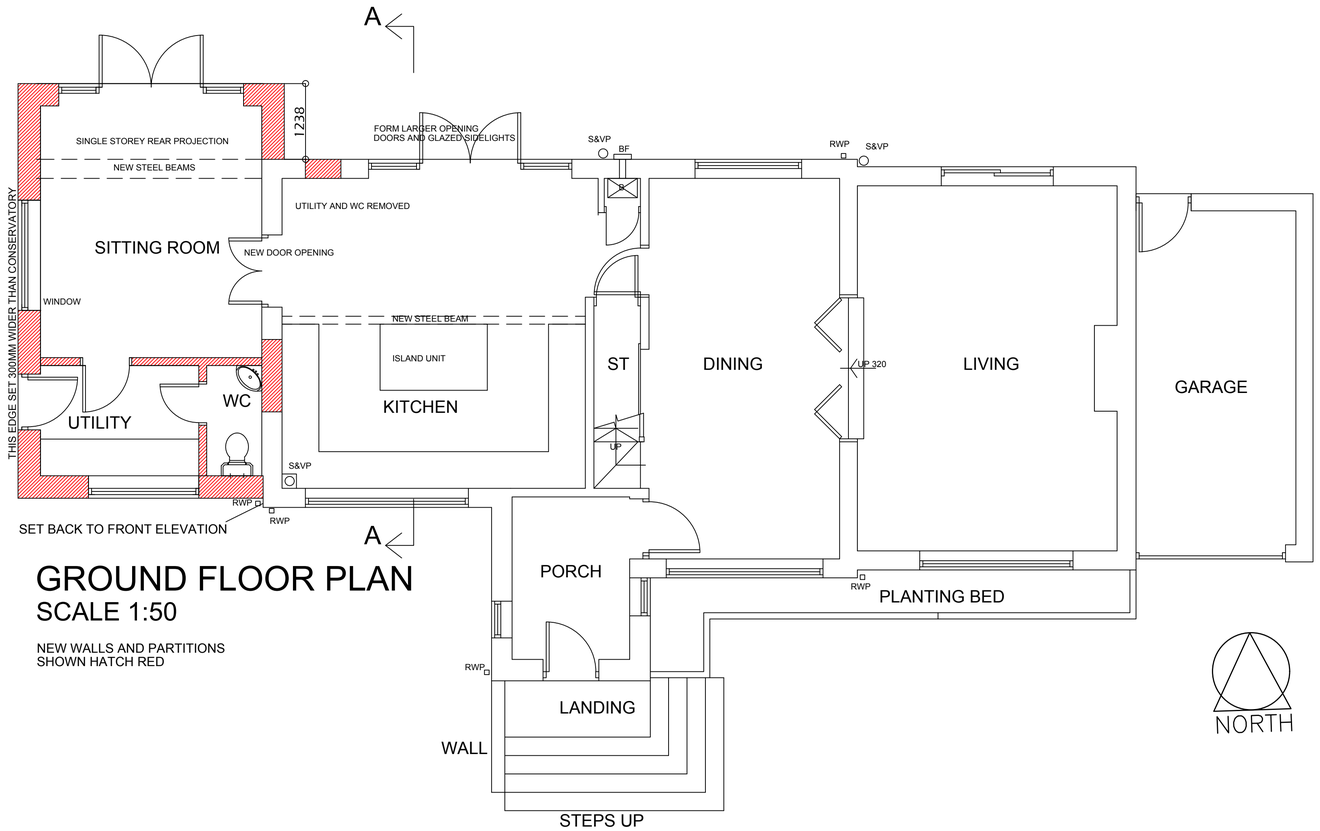


GROUND FLOOR PLAN
SCALE 1:50


NEW WALLS AND PARTITIONS
SHOWN HATCH RED

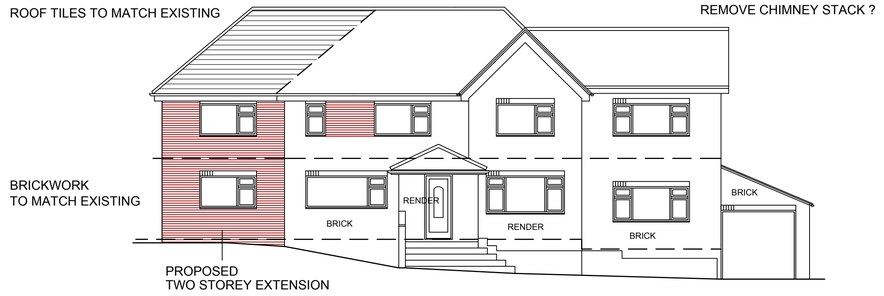

SOUTH ELEVATION
SCALE 1:100

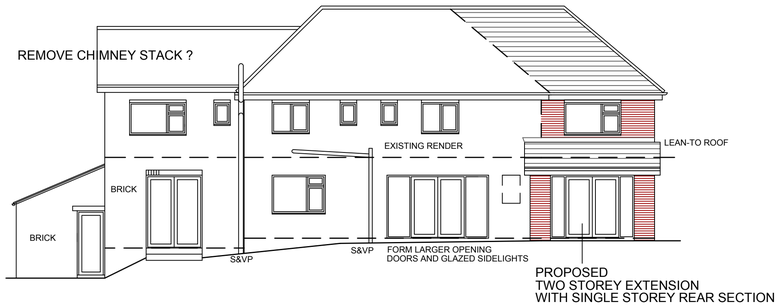

NORTH ELEVATION
SCALE 1:100

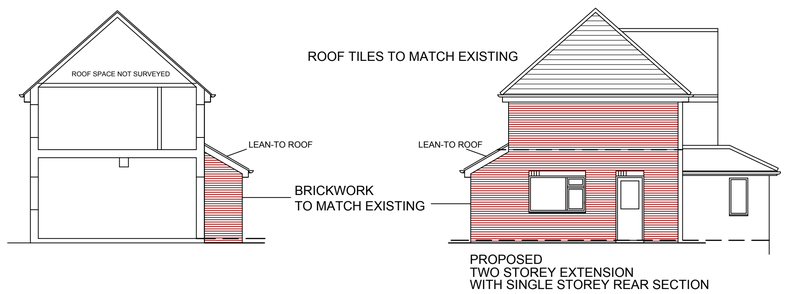

EAST ELEVATION/ SECTION A-A
SCALE 1:100

WEST ELEVATION
SCALE 1:100

1. THIS DRAWING AND THE COPYRIGHTS AND PATENTS THEREIN ARE THE PROPERTY OF NYP ARCHITECTURAL SERVICES LIMITED REGISTERED IN ENGLAND AND WALES No. 12345337 AND MAY BE USED OR REPRODUCED ONLY UNDER CONTRACT.

2. CONTRACTORS AND SUB-CONTRACTORS MUST CHECK AND AGREE ALL DIMENSIONS BEFORE PREPARING SHOP DRAWINGS OR COMMENCING WORK ON SITE

3. CONTRACTORS ARE RESPONSIBLE FOR INFORMING THE DESIGNER OF ANY DISCREPANCY DISCOVERED ON THIS DRAWING OR BETWEEN THIS DRAWING AND ANY OTHER RELATED DOCUMENT ISSUED UNDER THE STANDARD FORM OF CONTRACT IN RESPECT OF THE WORK.

4. WRITTEN DIMENSIONS ONLY ARE TO BE USED FROM THIS DRAWING. IF IN ANY DOUBT ASK FOR CLARIFICATION.

Notes.

Revisions.

Date	Suffix	Description	Date	Suffix	Description

NYP ARCHITECTURAL SERVICES LIMITED
BUSINESS AND INNOVATION CENTRE, WILTHORPE, BARNSLEY, S75 1JL TEL: 01226 200989 EMAIL: scott@nypas.co.uk stephen@nypas.co.uk

Project. 14 WORDSWORTH AVENUE
PENISTONE
SHEFFIELD S36 6EX

Client.

Drawing Title. FLOOR PLANS
AND ELEVATIONS
PROPOSED

Date. MAY 2024

Scale. 1:50 & 1:100 @ A1

Ref. 105-46

Dwg. No. 05

Rev. C

SHEET SIZE A1