
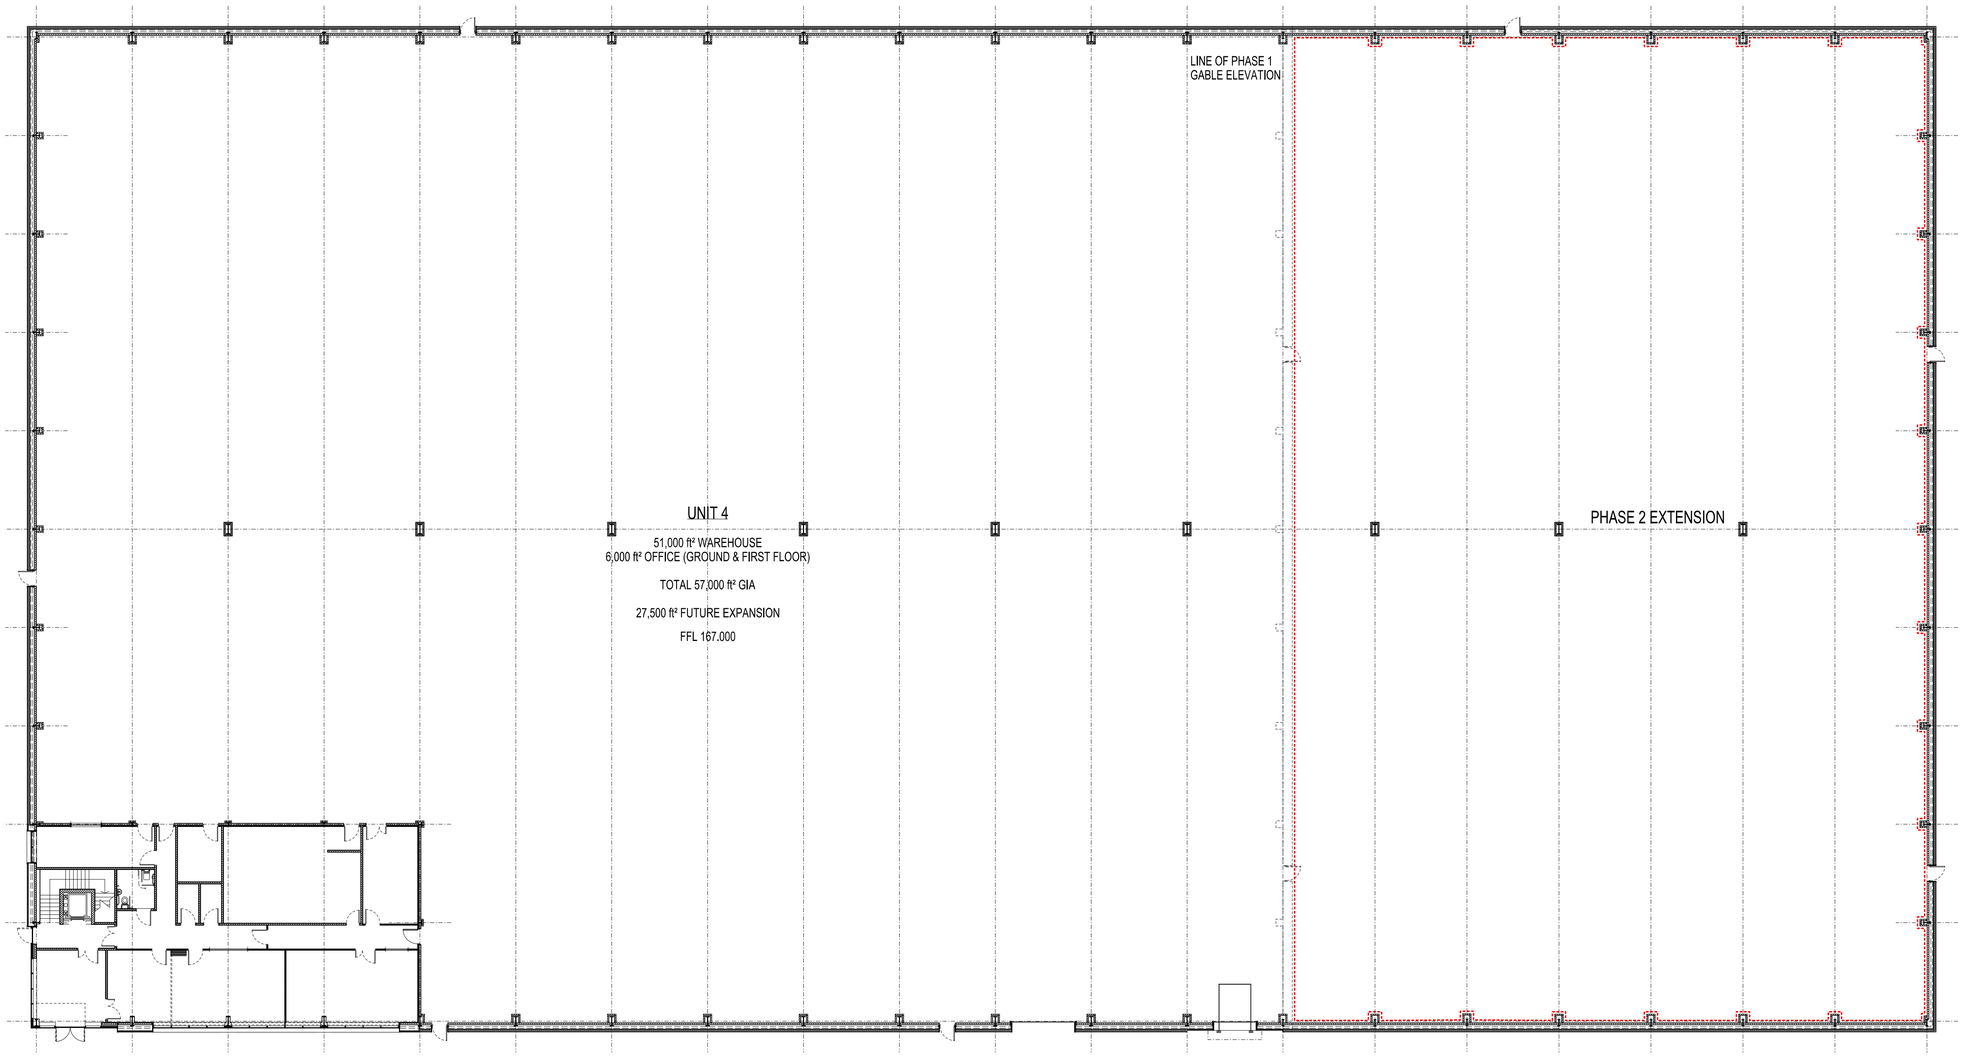


PROPOSED GROUND FLOOR PLAN
SCALE 1:200@A1

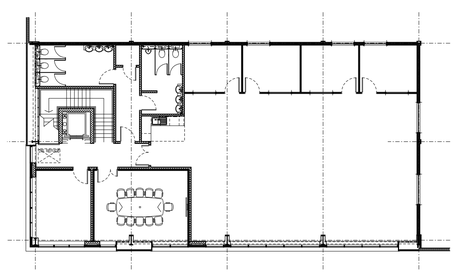

PROPOSED FIRST FLOOR PLAN
SCALE 1:200@A1

Notes:

This drawing is the sole copyright of KPP Architects Ltd and reproduction in any form is forbidden unless permission is obtained in writing.

Do not scale from this drawing. Any descrepancies on site should be brought to the attention of KPP Architects Ltd.

Work and materials must comply with the current building regulations and codes of practice and be read in conjunction with building specifications and other sub-contractors information. All materials are to be installed in strict accordance with the recommendations of the manufacturers.

N

0m 2.5m 5m 10m

DENOTES EXTENT OF PHASE 2 EXTENSION

Rev	Description	By	Chkd	Date
P1	ADDITIONAL WINDOW & DOOR ADDED	BC	.	08.03.19

Client

BARMSTON DFEVELOPMENTS

Project Title

ENTERPRISE 36
TANKERSLEY
BARNSLEY

Drawing Title

UNIT 4 BUILDING PLAN

KPP ARCHITECTS

Lodge House
12 Town Street
Horsforth, Leeds LS184RJ

T : +44 (0) 113 2390460
E : architects@kpp-leeds.co.uk
W : www.kpp-leeds.co.uk

Scale	Size	Date	Drawn	Checked
1:200	A1	AUG' 18	BC	.

Status

PLANNING

KPP Job No **1979**

Rev **P1**

Number

227