
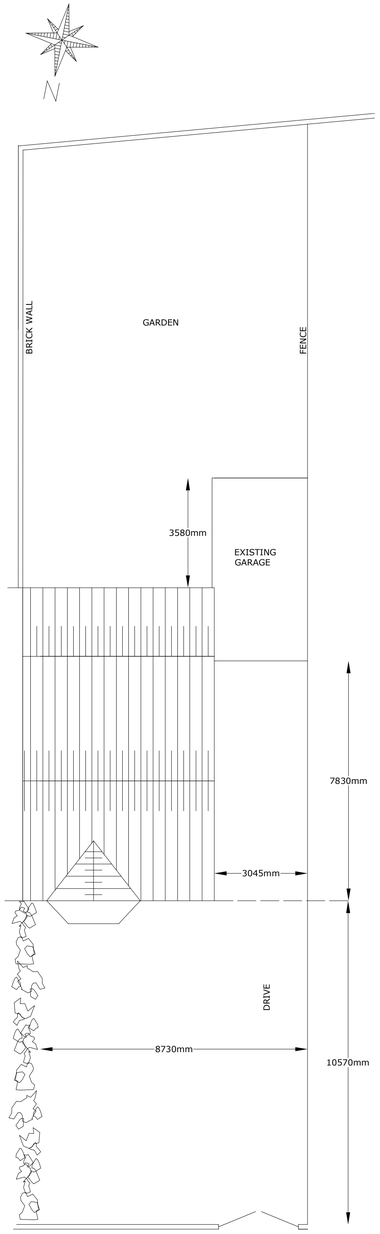



GENERAL LAYOUT - EXISTING

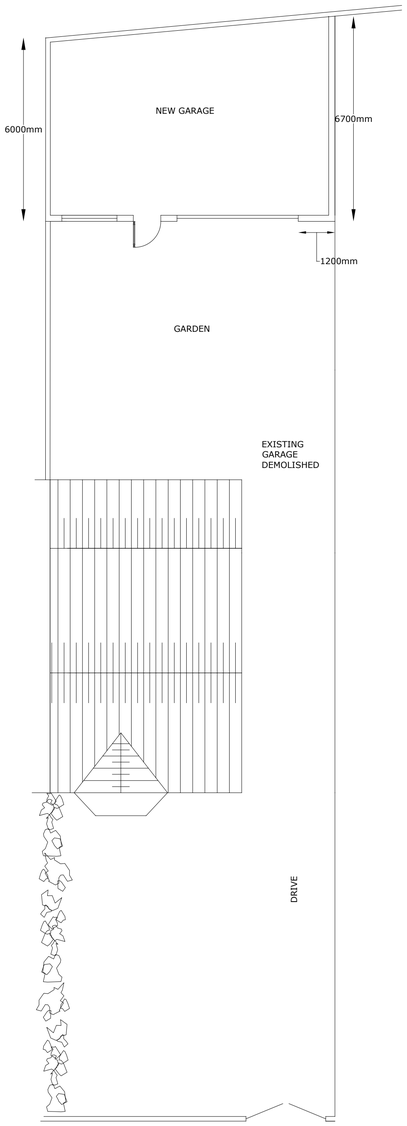

GENERAL LAYOUT - PROPOSED

SCALE 1:100 AT A1

1 2 3 4 5
100 200 300 400 500

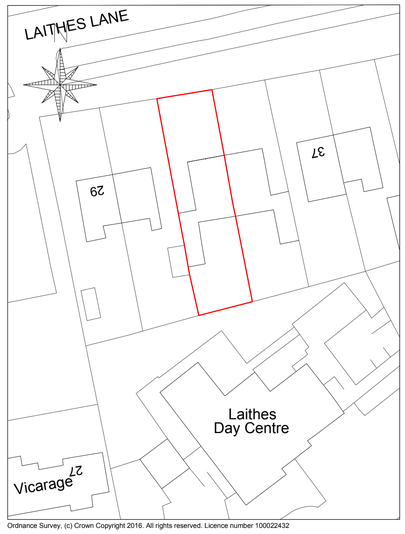


Ordnance Survey, (c) Crown Copyright 2016. All rights reserved. Licence number 100022432

SCALE 1:500

1 2 3 4
500 1000 1500 2000

SITE PLAN

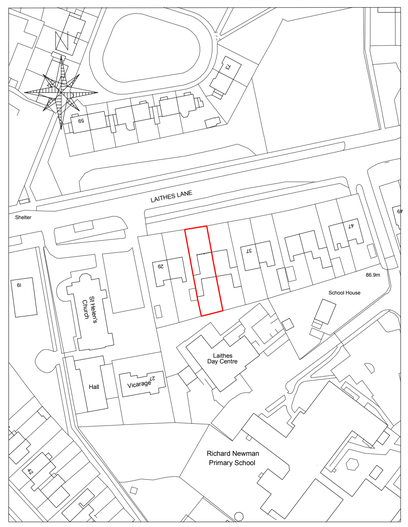


Ordnance Survey, (c) Crown Copyright 2016. All rights reserved. Licence number 100022432

SCALE 1:1250


10 20 30 40
1250 2500 3750 5000

LOCATION PLAN


PROPOSED NEW GARAGE ELEVATIONS

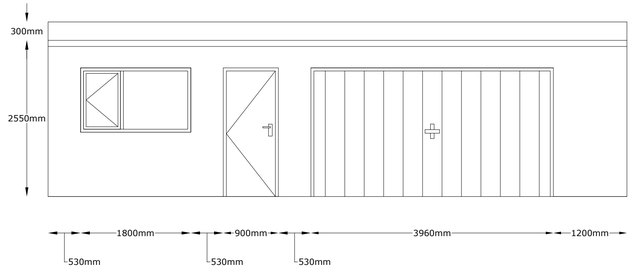


FRONT ELEVATION

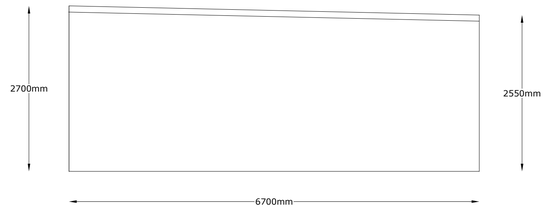

SIDE ELEVATION

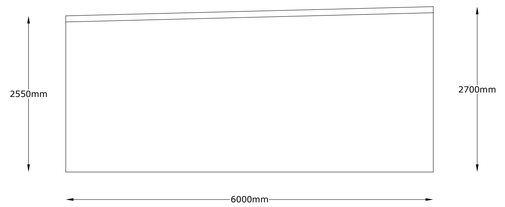

SIDE ELEVATION

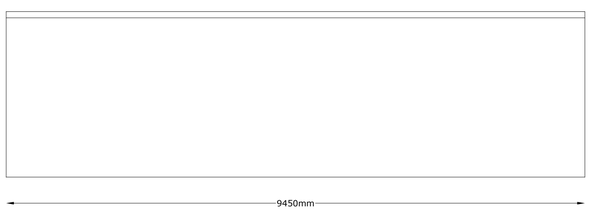

REAR ELEVATION

SCALE 1:50

1 2 3 4
50 100 150 200

Do not scale

Report all changes and omissions to the designer

Dimensions to be checked before fabrication

JOHN GOODYEAR & COMPANY LTD
Architectural & Interior Design

William Goodyear Building, 200 Sheffield Road, Barnsley
South Yorkshire, England, S70 4PD
Tel: 44(0)1226 731159 Fax: 44(0)1226 731157
Email:design@johngoodyear.co.uk
www.johngoodyear.co.uk

Project Title
33 Laithes Lane, Barnsley, S71 3AF
Planning Application

Drawing Title
General Layout Proposed & Existing, Location Plan, Site Plan and Proposed Elevations

Scale : As Indicated @ A1 Date: 16 Nov 2016

Rev B