

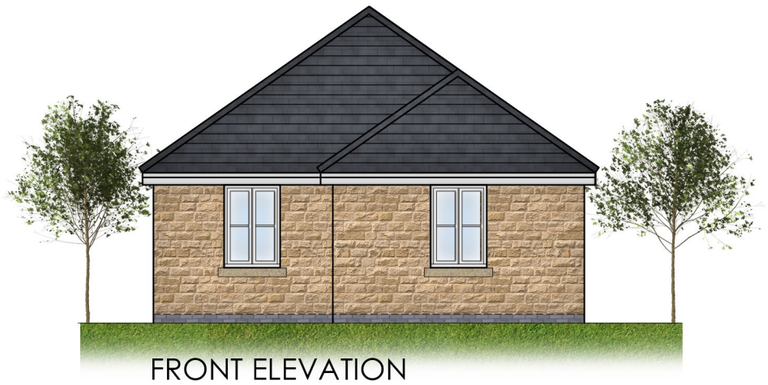



FRONT ELEVATION

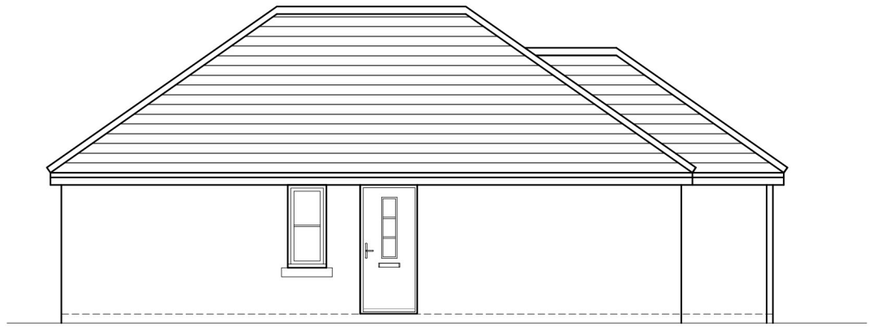


SIDE ELEVATION

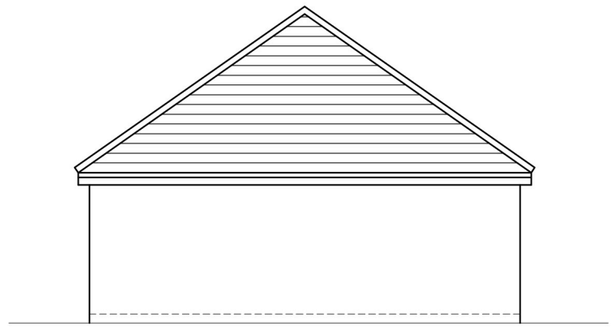

REAR ELEVATION

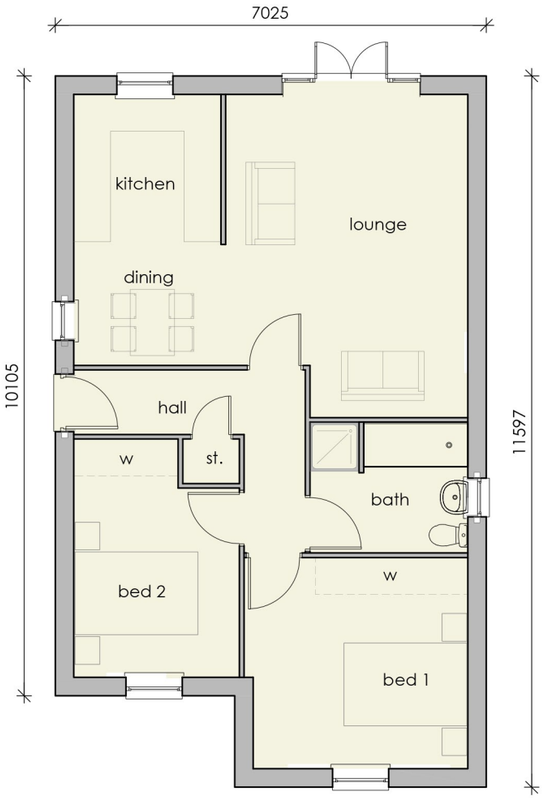


FLOOR PLAN

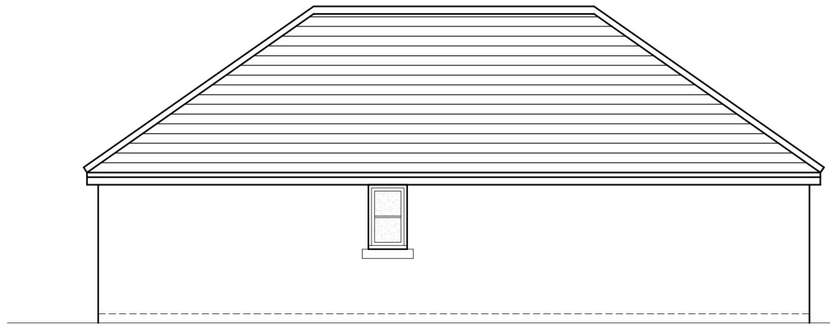

SIDE ELEVATION

Revision :

Scale : 1:100 @A3

Date : Dec 16

Drawn by : KL

Project :
Proposed Development
off Roy Kilner Road
Wombwell

Title :
Type 67
Plans & Elevations

Drg No : RK/67/01 Rev :-