
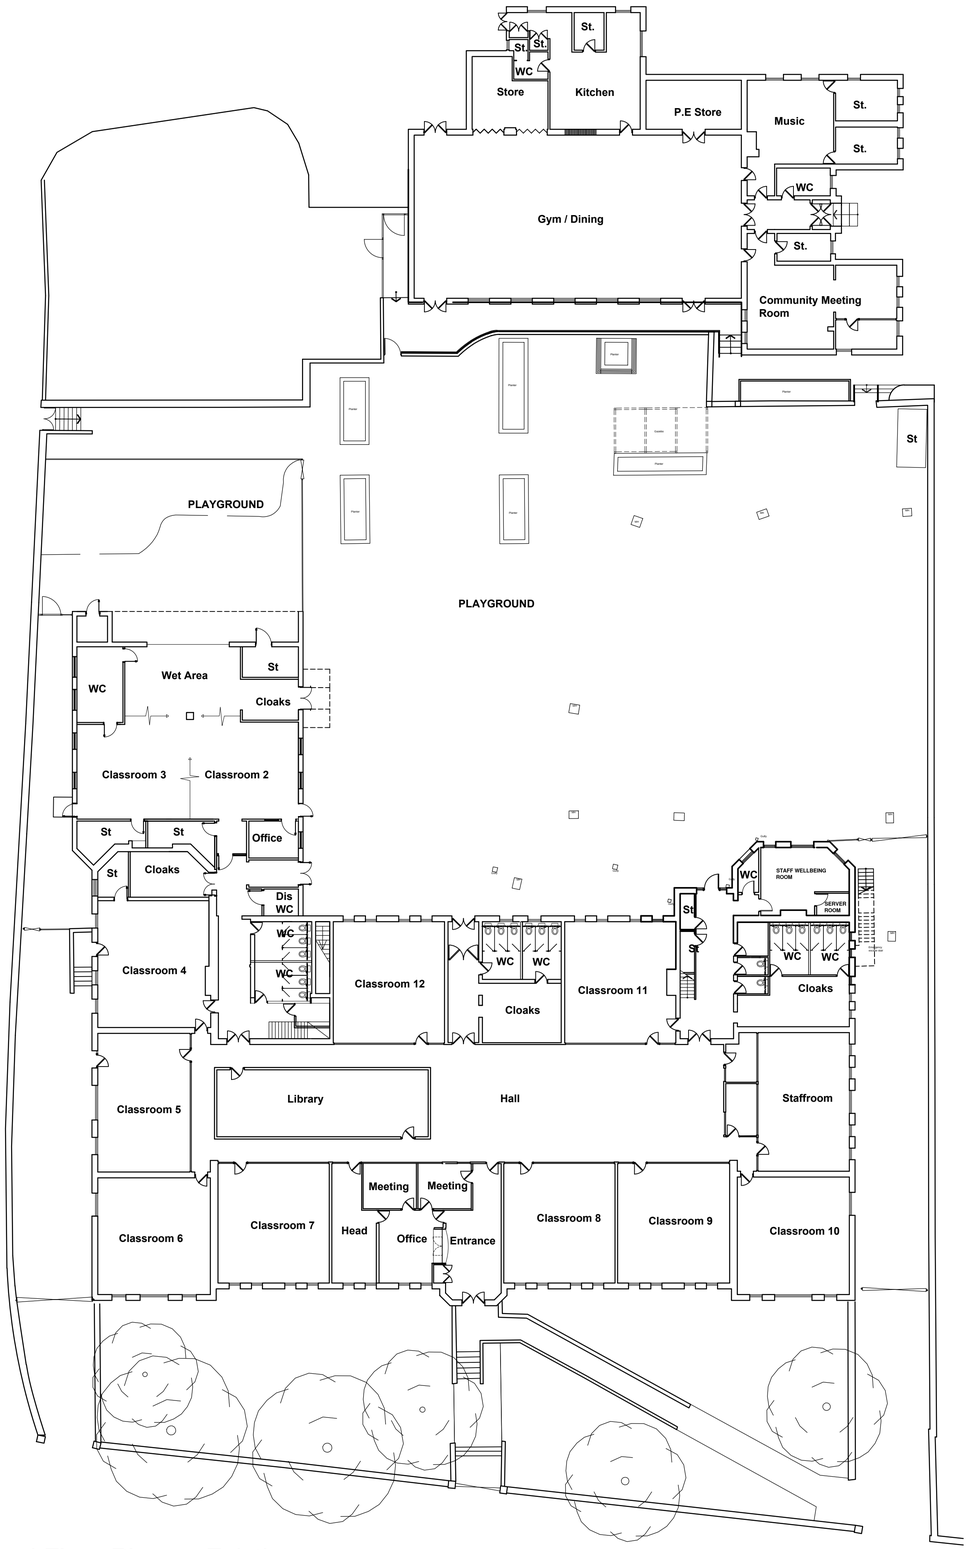


Ground Floor Plan as Existing

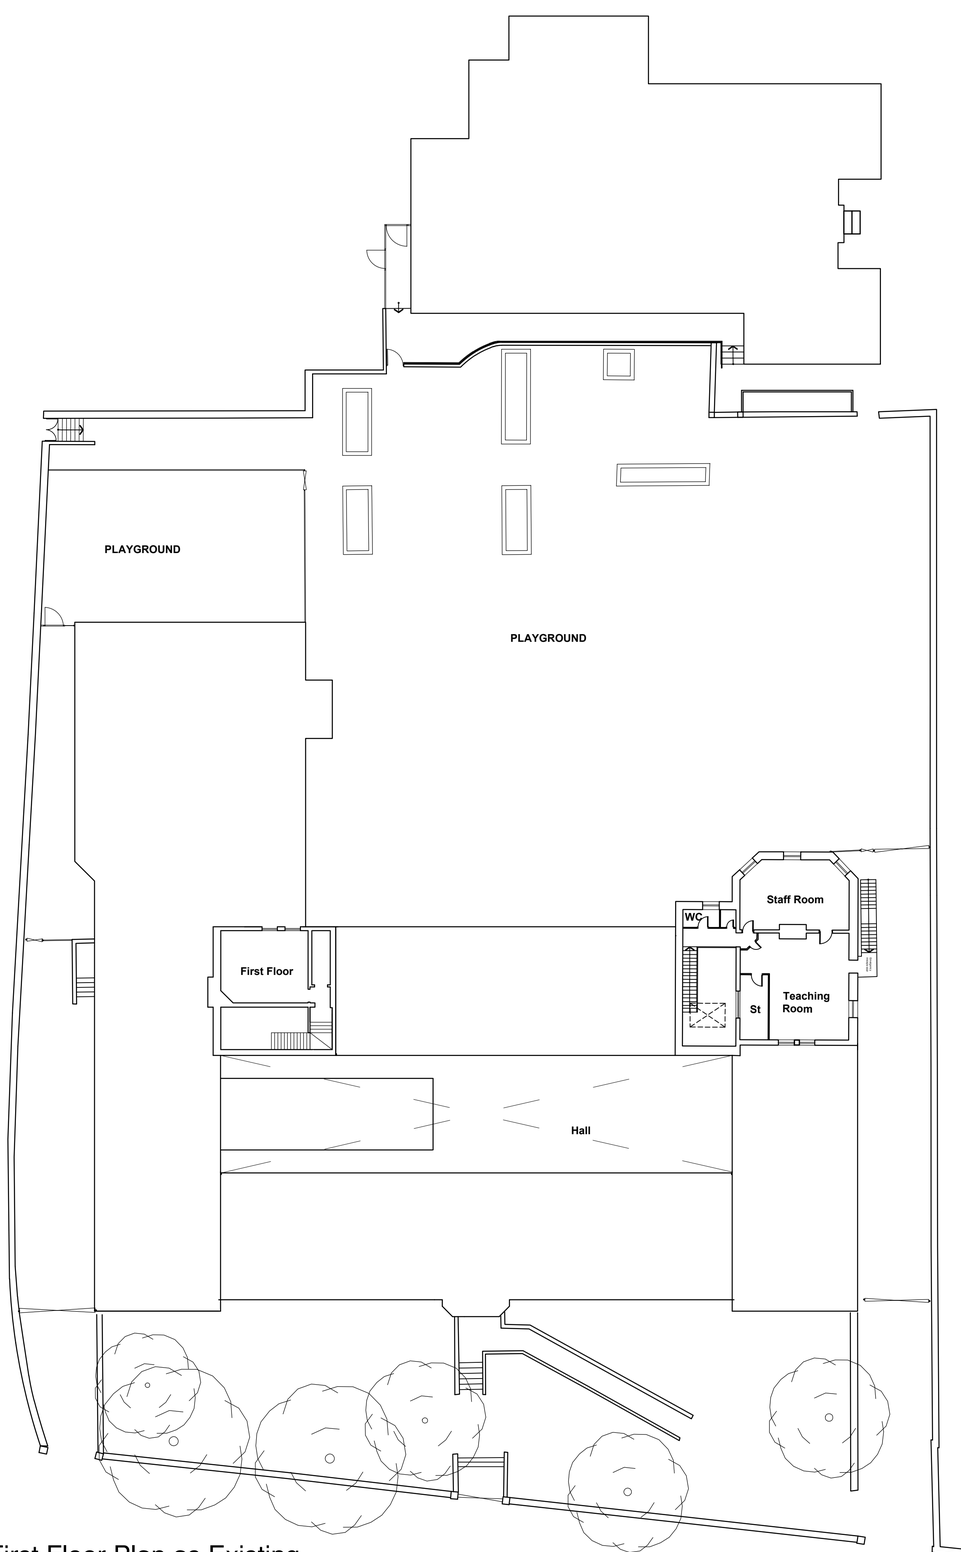

First Floor Plan as Existing


RESPONSIBILITY IS NOT ACCEPTED FOR OTHERS SCALING DIRECTLY FROM THIS DRAWING. DO NOT SCALE FROM THIS DRAWING, USE WRITTEN DIMENSIONS ONLY.

0mm 10 20 30 60mm

1:1

ORIGINAL SHEET SIZE A1

KEY PLAN

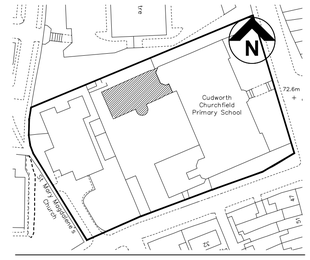

THIS DRAWING IS PRODUCED FOR USE IN THIS PROJECT ONLY AND MAY NOT BE USED FOR ANY OTHER PURPOSE. NPS PROPERTY CONSULTANTS LTD ACCEPT NO LIABILITY FOR THE USE OF THIS DRAWING OTHER THAN THE PURPOSE FOR WHICH IT WAS INTENDED IN CONNECTION WITH THIS PROJECT AS RECORDED IN THE 'PURPOSE FOR ISSUE' AND 'FILE STATUS CODE'.

THIS DRAWING MAY NOT BE REPRODUCED IN ANY FORM WITHOUT PRIOR WRITTEN AGREEMENT OF NPS PROPERTY CONSULTANTS LTD.

© CROWN COPYRIGHT AND DATABASE RIGHTS 2015 ORDNANCE SURVEY LICENCE NUMBER 100022264

Notes:

REVISED EXTERNAL FOOTPRINT OF EXISTING BUILDING						
P2	GH	07.10.15				
FIRST ISSUE						
P1						
COMMENT						
REV	DRAWN	DATE	CHECKED	DATE	APPROVED	DATE

nps group

NPS Barnsley Ltd
Gateway Plaza, Sackville St, Barnsley, South Yorkshire, S70 2RD.
Tel: 01226 774605; **Email**: barnsley@nps.co.uk; **web**:www.nps.co.uk

CLIENT

BMBC - Education

PROJECT

Cudworth Churchfields Primary School Two Classroom Extension

TITLE

Existing Plans

SCALES	DISCIPLINE	PROJECT NUMBER
1:200	ARCHITECT	16-1-1029

DRAWING NUMBER	REV CODE
NPS-DR-A-(20)-020	P2
STATUS CODE: S2	PURPOSE OF ISSUE: PLANNING APPROVAL
	DRAWN BY: GH

© COPYRIGHT NPS GROUP 2015

File Path: G:\Design and Procurement\C2 Project Folder\2016_Projects\07-17-16-1-1029_Cudworth Churchfields\2.0_Design Folder\2.02_Drawings\1.0_Architects\04_Sheet\16-1-1029_020_Existing Floor Plan.dwg, Saved: 07 October 2015 13:20:00, By: Hinchliffe , Gemma

Date Plotted: 07 October 2015 13:23:07