

EXISTING SIDE ELEVATION
SCALE 1:100

EXISTING REAR ELEVATION
SCALE 1:100




PROPOSED SIDE ELEVATION
SCALE 1:100


PROPOSED REAR ELEVATION
SCALE 1:100






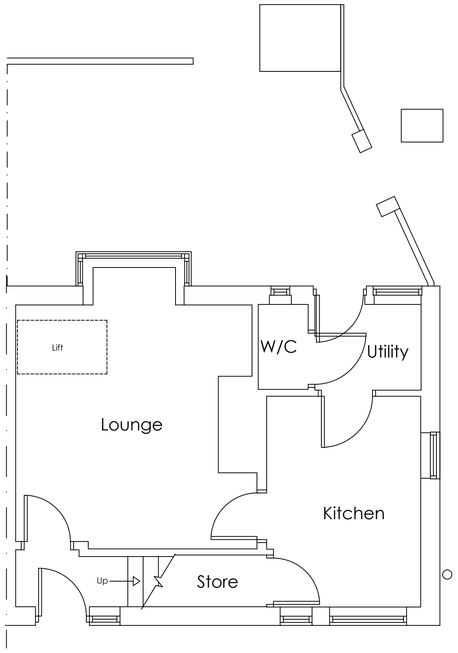

EXISTING GROUND FLOOR PLAN
SCALE 1:50

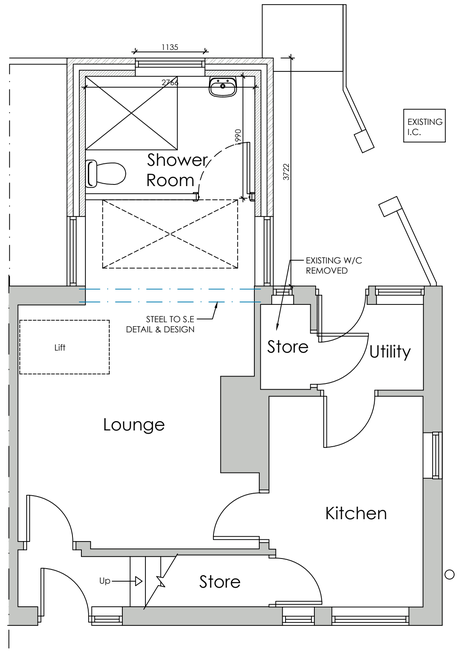

PROPOSED GROUND FLOOR PLAN
SCALE 1:50

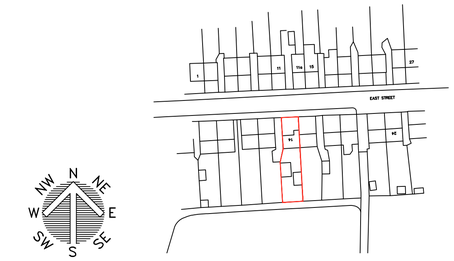

LOCATION PLAN
SCALE 1:1250



BLOCK PLAN
SCALE 1:500

White Agus
Architectural Services
OFFICE ONE,
34 VICTORIA ROAD,
BARNSLEY,
S70 2BU
Phone: 01226 208482
Email: info@whiteagus.co.uk
Web: www.whiteagus.co.uk

Project.	Client.
PROPOSED EXTENSION AT 14 EAST STREET, DARFIELD BARNSLEY S73 9AE	MRS PARKER
Drawing Title. PLANS AND ELEVATIONS	Date. AUGUST 2023 / Scale. 1:50 & 1:100 @ A1
	Ref. 23-058 / Dwg. No. 02 / Rev. A

Date	Suffix	Description	Date	Suffix	Description
20/09/2013	A	WINDOW SIZE REVISED TO CLIENTS REQUIREMENTS			