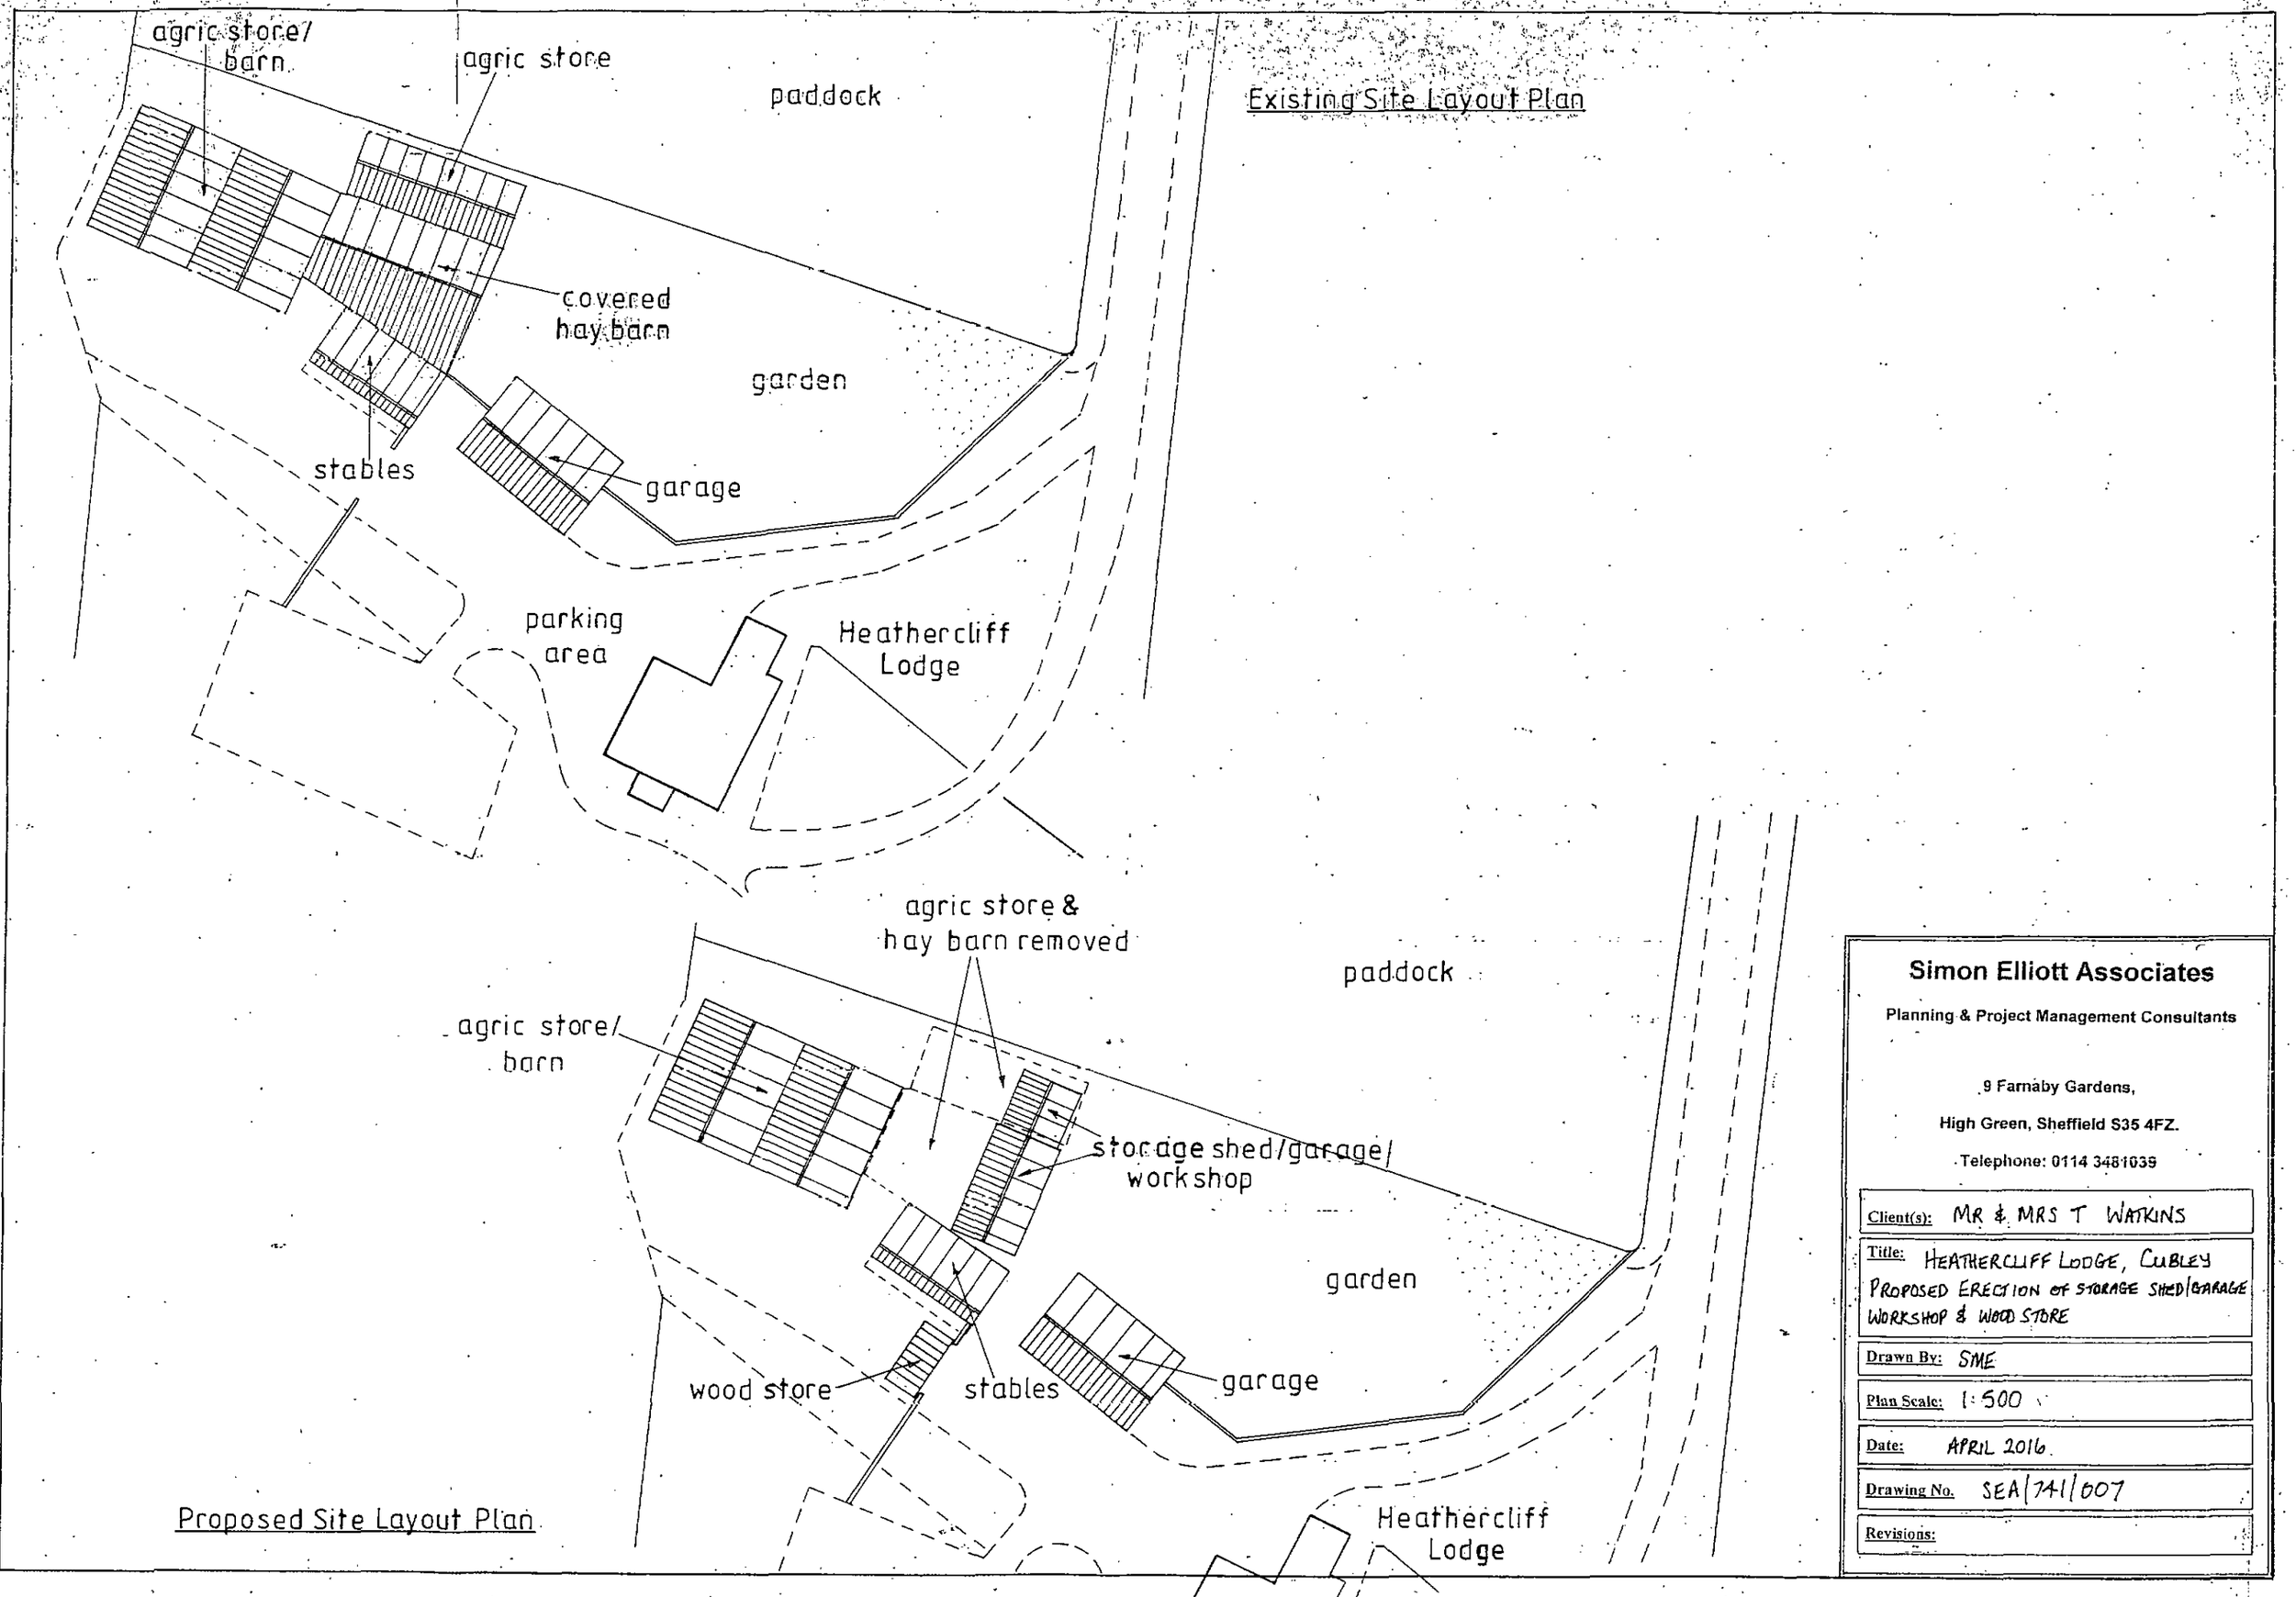


Existing Site Layout Plan

Proposed Site Layout Plan

Simon Elliott Associates


Planning & Project Management Consultants

9 Farnaby Gardens,


High Green, Sheffield S35 4FZ.

Telephone: 0114 3481039


Client(s):	MR & MRS T WATKINS
Title:	HEATHERCLIFF LODGE, CUBLEY PROPOSED ERECTION OF STORAGE SHED/GARAGE WORKSHOP & WOOD STORE
Drawn By:	SME
Plan Scale:	1:500
Date:	APRIL 2016
Drawing No.	SEA/741/007
Revisions:	

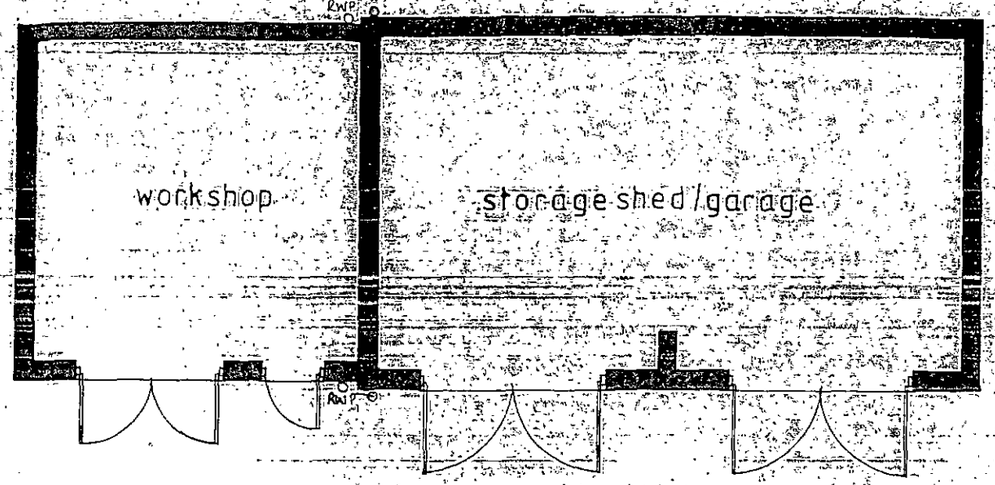


Plan View

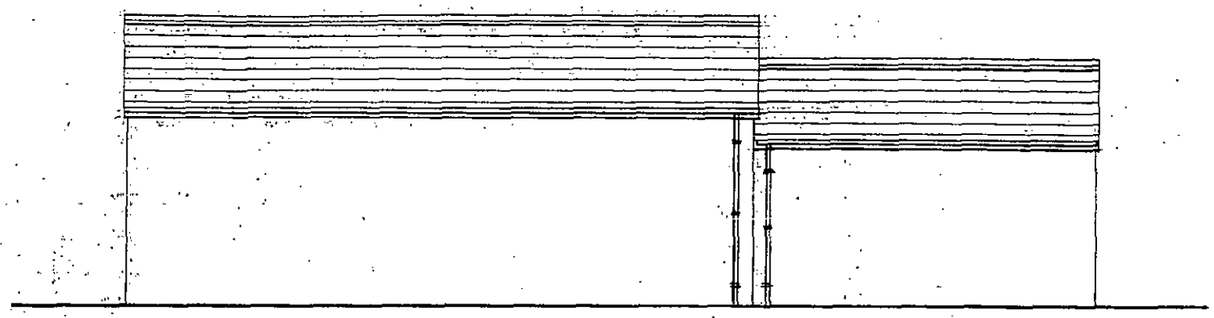


Rear

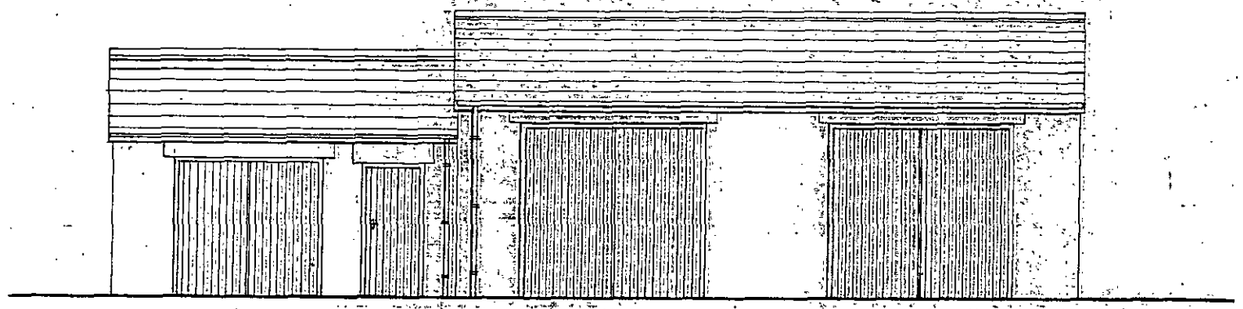


Front

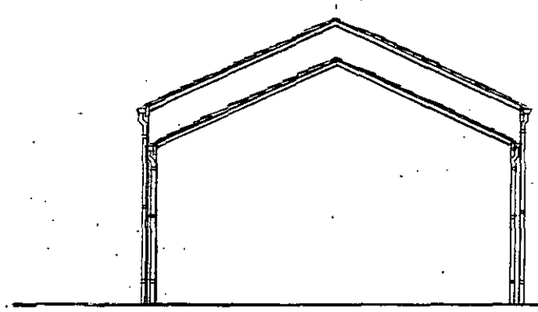


Side

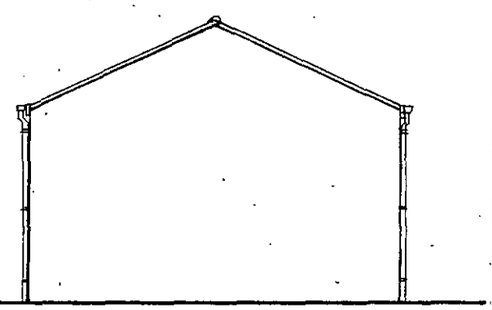


Side

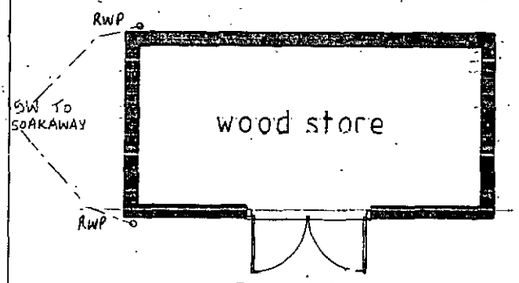


Plan View

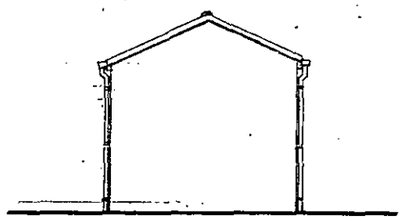


Side

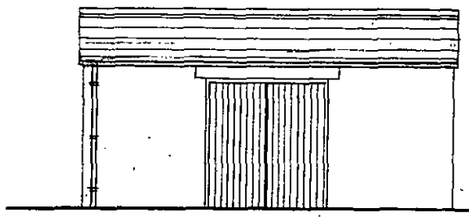

Front

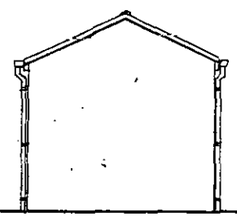


Side

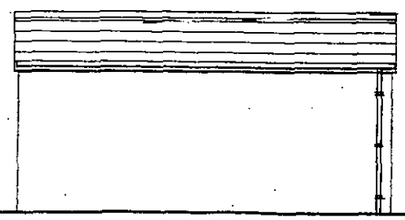


Rear

Proposed Erection of Outbuildings,
At Heathercliff Lodge, Cubley.
Proposed Floor Plans & Elevations
May 2016 – Plan Scale 1:100

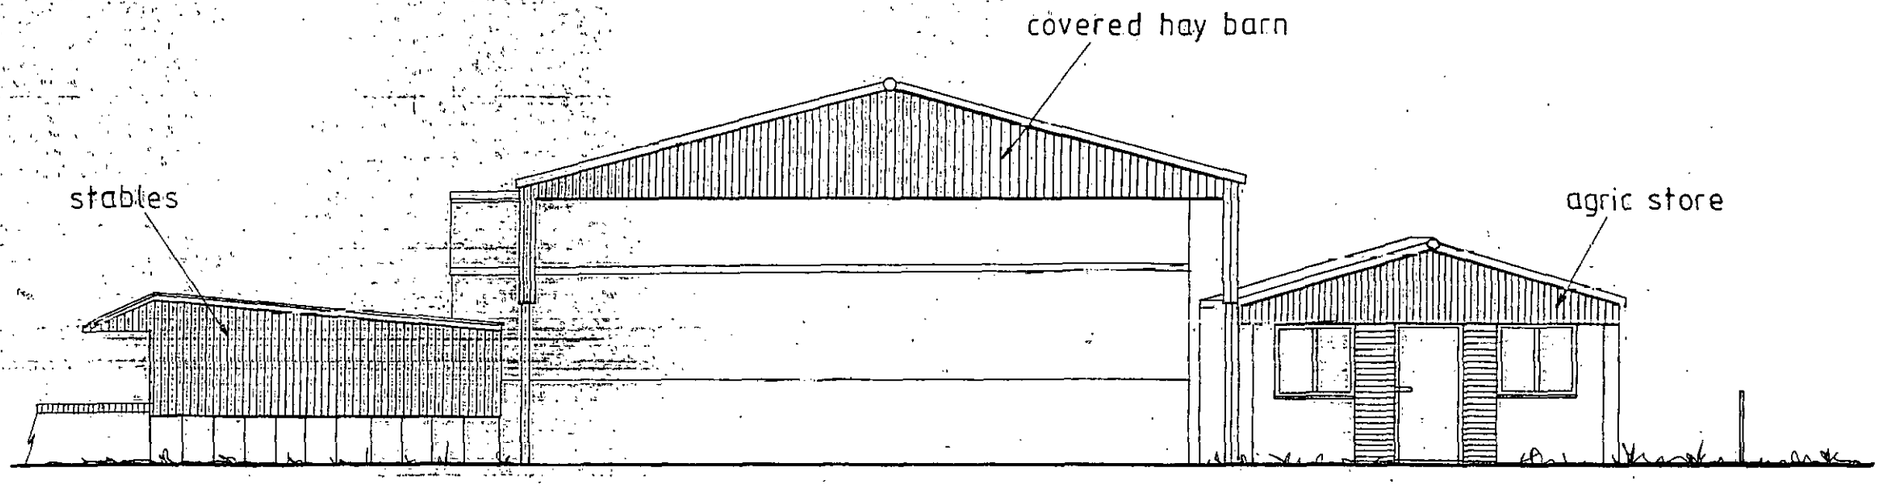

Existing View from Point A

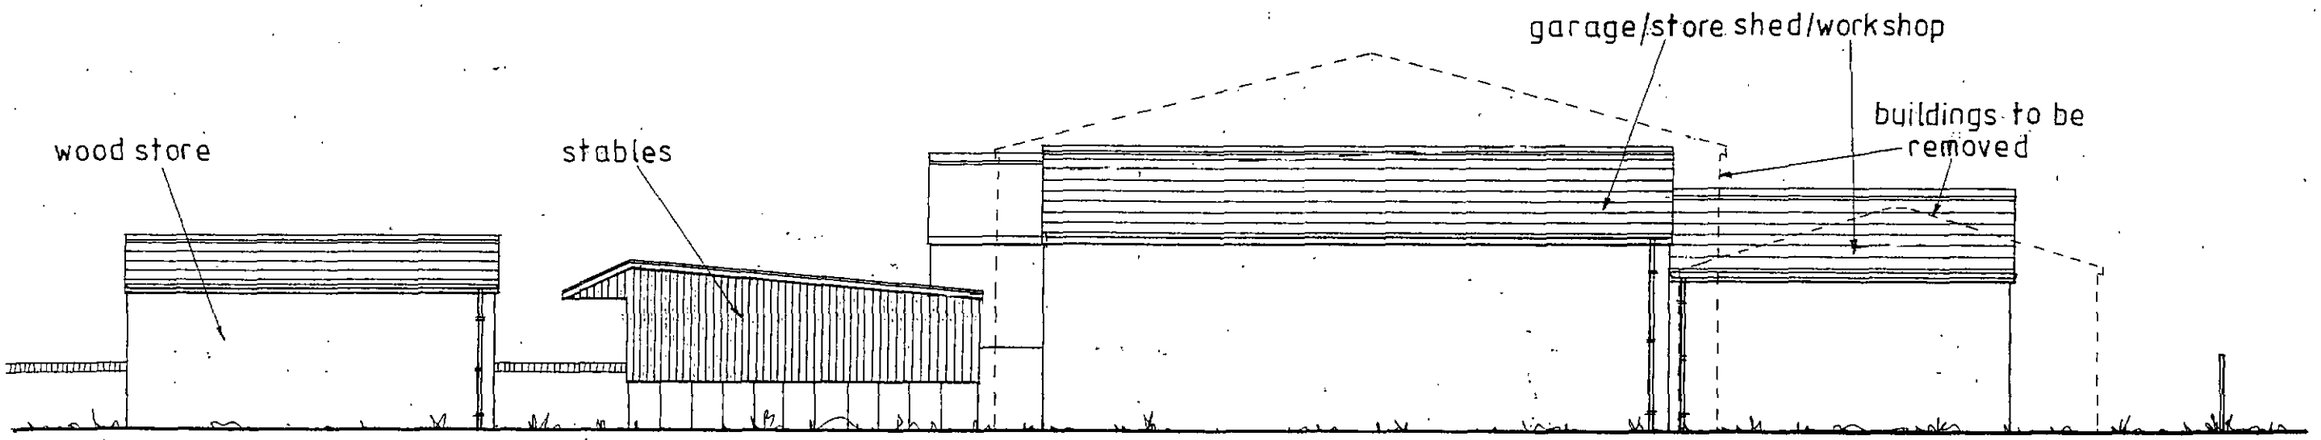

Proposed View from Point A

Proposed Erection of Outbuildings,
At Heathercliff Lodge, Cubley.
Perspective Drawings
May 2016 – Plan Scale 1:100