

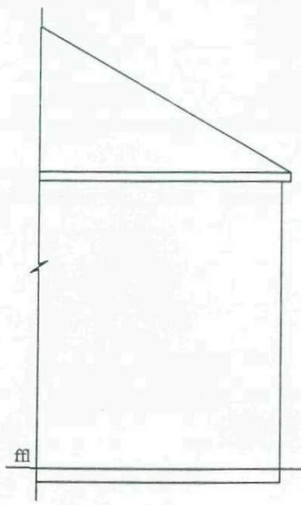



Existing Left Side Elevation

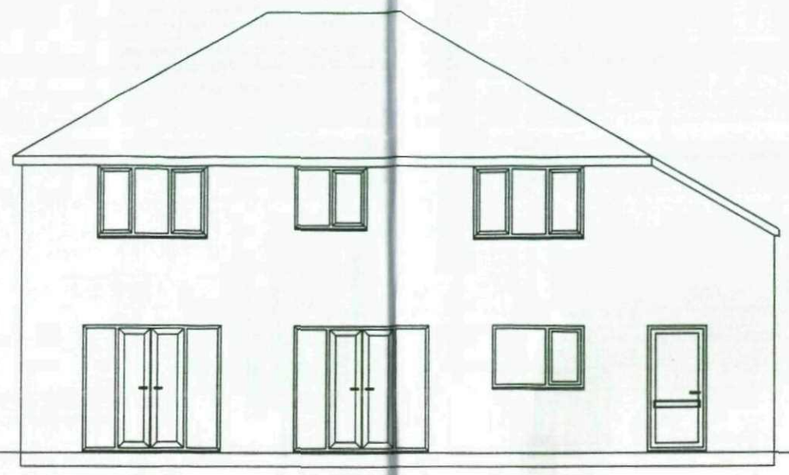


Existing Rear Elevation

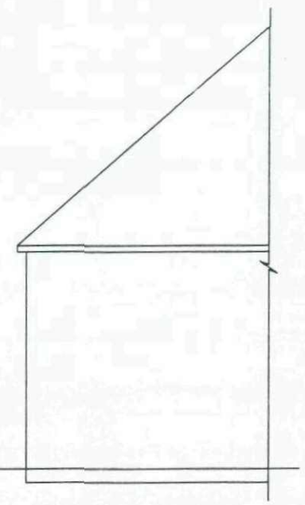


Existing Right Side Elevation

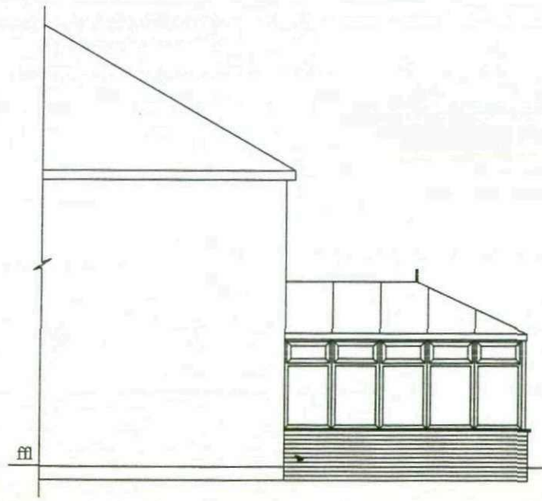

Proposed Left Side Elevation

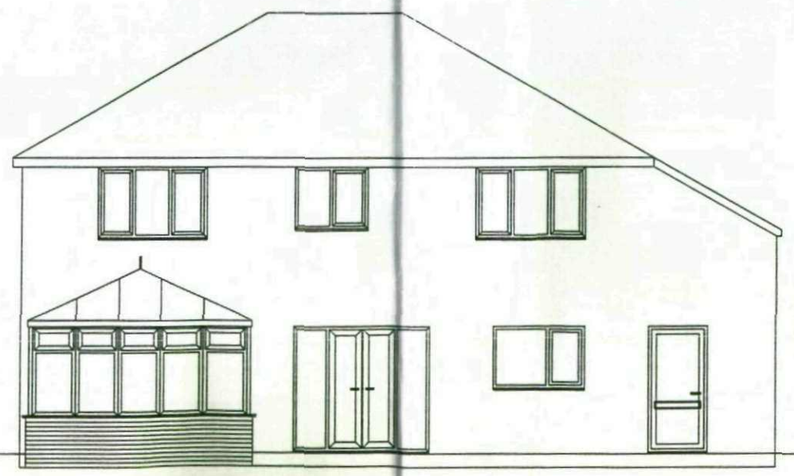


Proposed Rear Elevation

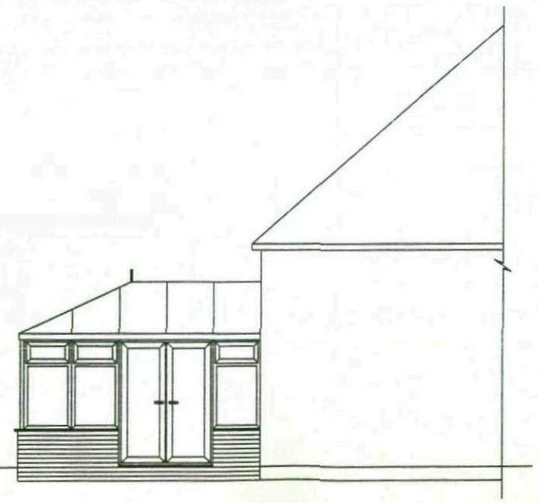


Proposed Right Side Elevation

EXISTING AND PROPOSED ELEVATIONS

Welcome Windows	Drawn By M RAHMAN	Our Ref 41843	Date 16 JULY 2008	Scale 1:100
17 Briery Meadows Hemingfield Barnsley S73 0QW. (07740 930725)	Miss Boate			
	Agent	Prosurve Ltd		

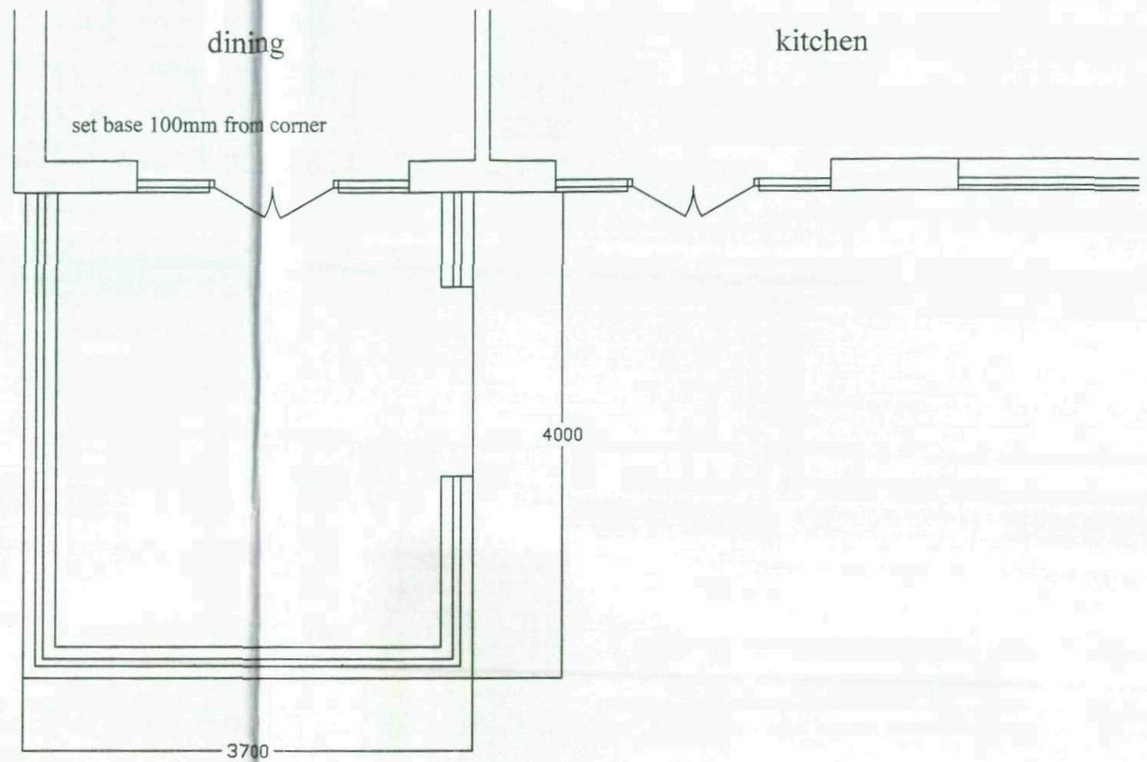

Plan

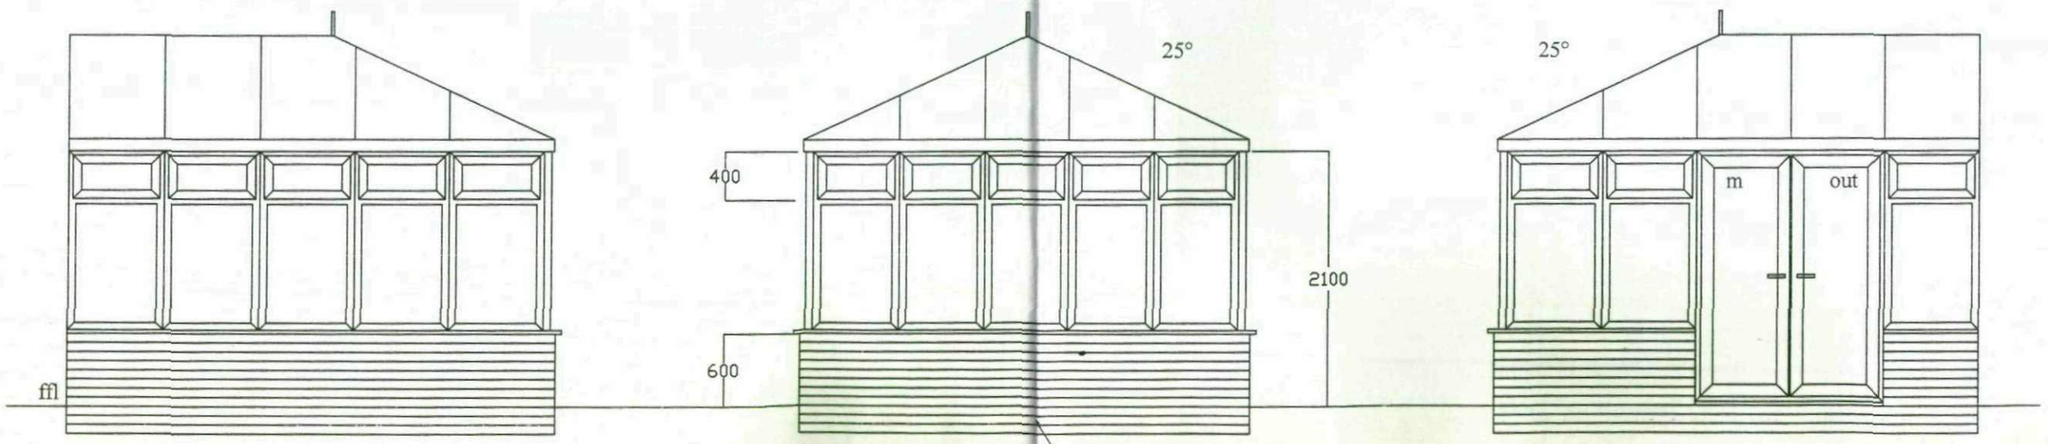

Left Elevation

Front Elevation

Right Elevation

CONSERVATORY ELEVATIONS

PROFILE : WHITE UPVC.
ROOF : POLYCARBONATE ROOF SHEETS.
CLEAR DOUBLE GLAZED UNITS UNLESS OTHERWISE STATED.
ALL DIMENSIONS ARE IN MM.
ALL ELEVATIONS ARE VIEWED FROM THE OUTSIDE.

Welcome Windows	Drawn By M RAHMAN	Our Ref 41843	Date 16 JULY 2008	Scale 1:50
17 Briery Meadows Hemingfield Barnsley S73 0QW. (07740 930725)	Miss Boate			
	Agent	Prosurve Ltd		