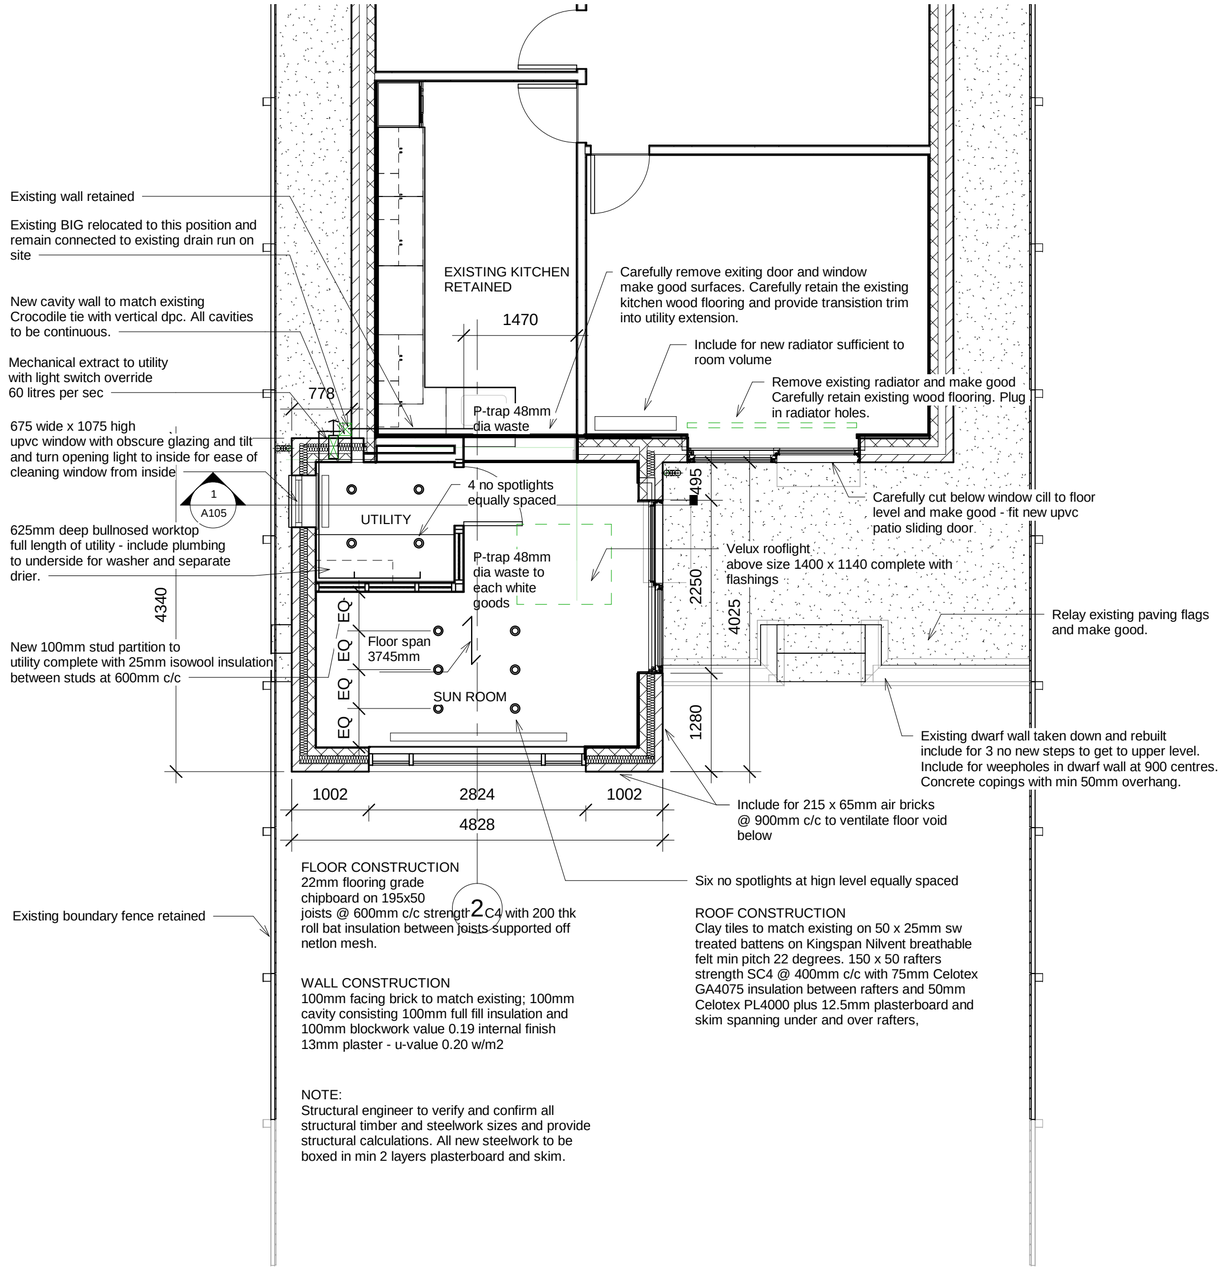


1 Ground floor plan

1 : 50

Single Storey Utility Room Extension

No.	Description	Date

Ground Floor Plan

Project number	NH-2020
Date	11-06-2020
Drawn by	P Hepp
Checked by	Checker

A100

Scale 1 : 50

05/07/2020 06:17:40