




FRONT ELEVATION
AS PROPOSED

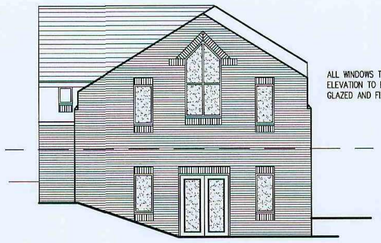



REAR ELEVATION
AS PROPOSED

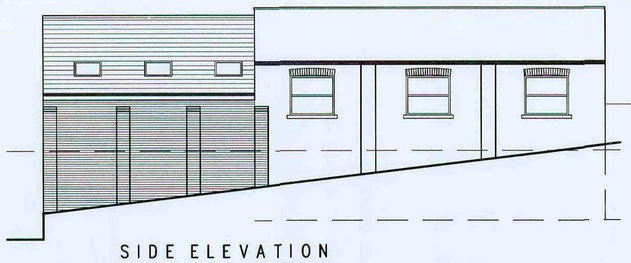


SIDE ELEVATION
AS PROPOSED

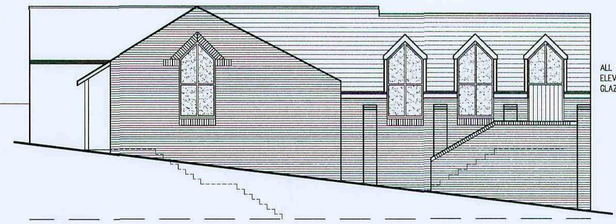



SIDE ELEVATION
AS PROPOSED

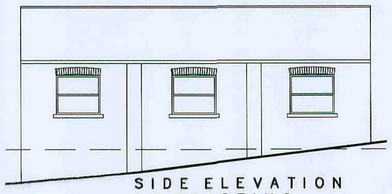


SIDE ELEVATION
AS EXISTING

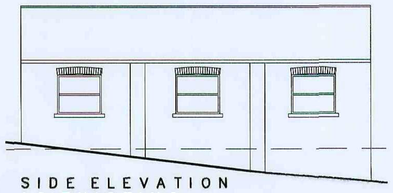


SIDE ELEVATION
AS EXISTING

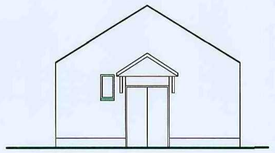


FRONT ELEVATION
AS EXISTING

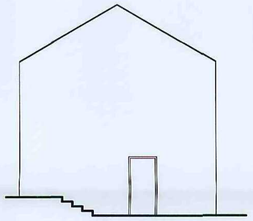

REAR ELEVATION
AS EXISTING

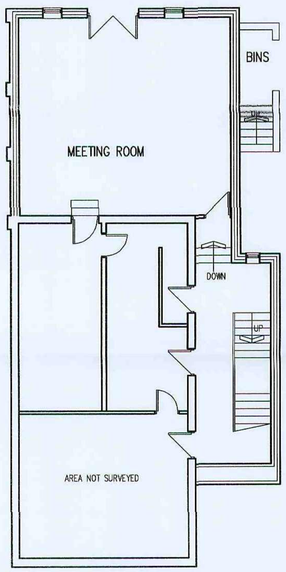



BASEMENT PLAN
AS PROPOSED

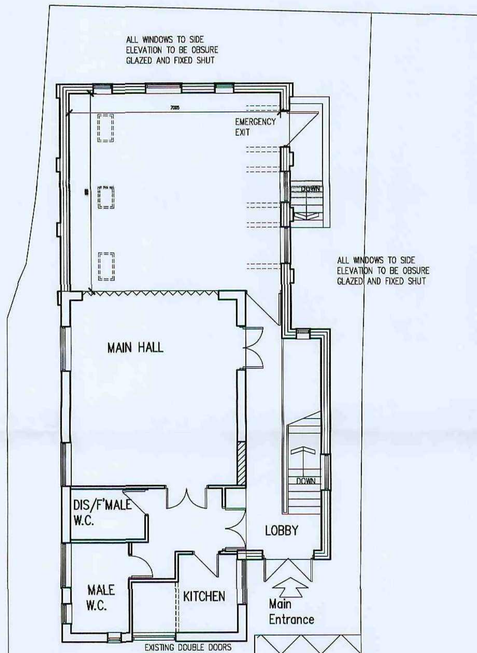



GROUND FLOOR PLAN
AS PROPOSED

4No PARKING SPACES.


DROPPED KERB TO
LOCAL AUTHORITY REQUIREMENTS

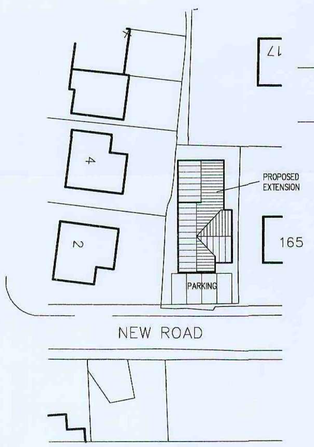



SITE PLAN
SCALE 1:500

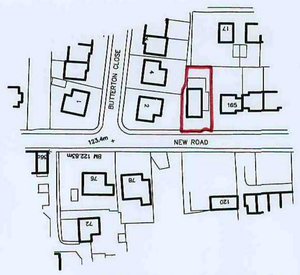


LOCATION PLAN
SCALE 1:1250

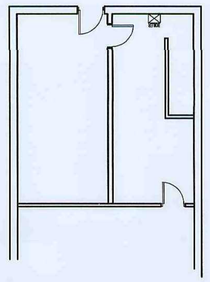

BASEMENT PLAN
AS EXITING

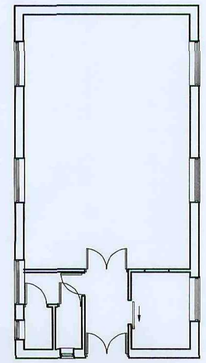

GROUND FLOOR PLAN
AS EXITING

0 1 2 3 4 5 6 7 8 9 10

White Agus Partnership
128B, NEW ROAD,
STAINCROSS,
BARNSLEY.
S75 6PP
PHONE/FAX. 01226 208482
E mail: agus@btinternet.com
CHARTERED SURVEYORS AND BUILDING DESIGN CONSULTANTS

Project.
PROPOSED EXTENSION & ALTERATION
CORNERSTONE CHURCH
NEW ROAD, STAINCROSS

Client.
CORNERSTONE CHURCH

Drawing Title.
PLANS & ELEVATIONS

Date. MAY 2008
Scale. 1:100
Ref. 08–007
Dwg. No. 01
Rev. A

| Date | Suffix | Description | Date | Suffix | Description |
|---|---|---|---|---|---|
| 26-01-09 | A | REVISED FOLLOWING DISCUSSION WITH CLIENT | | | |

Barnsley Metropolitan Borough Council
25 FEB
Corporate Mail Room