
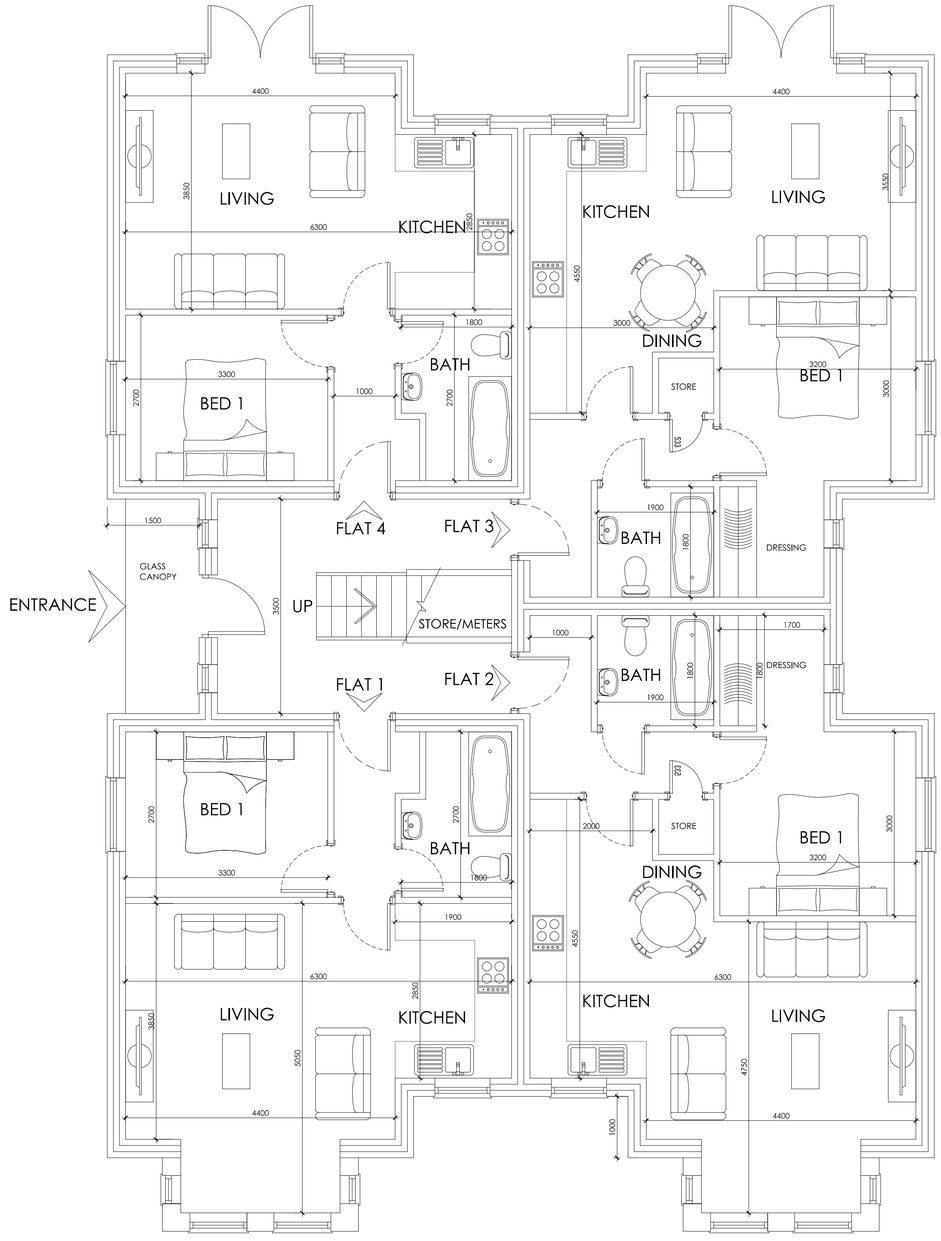


PROPOSED GROUND FLOOR PLAN

SCALE 1:50

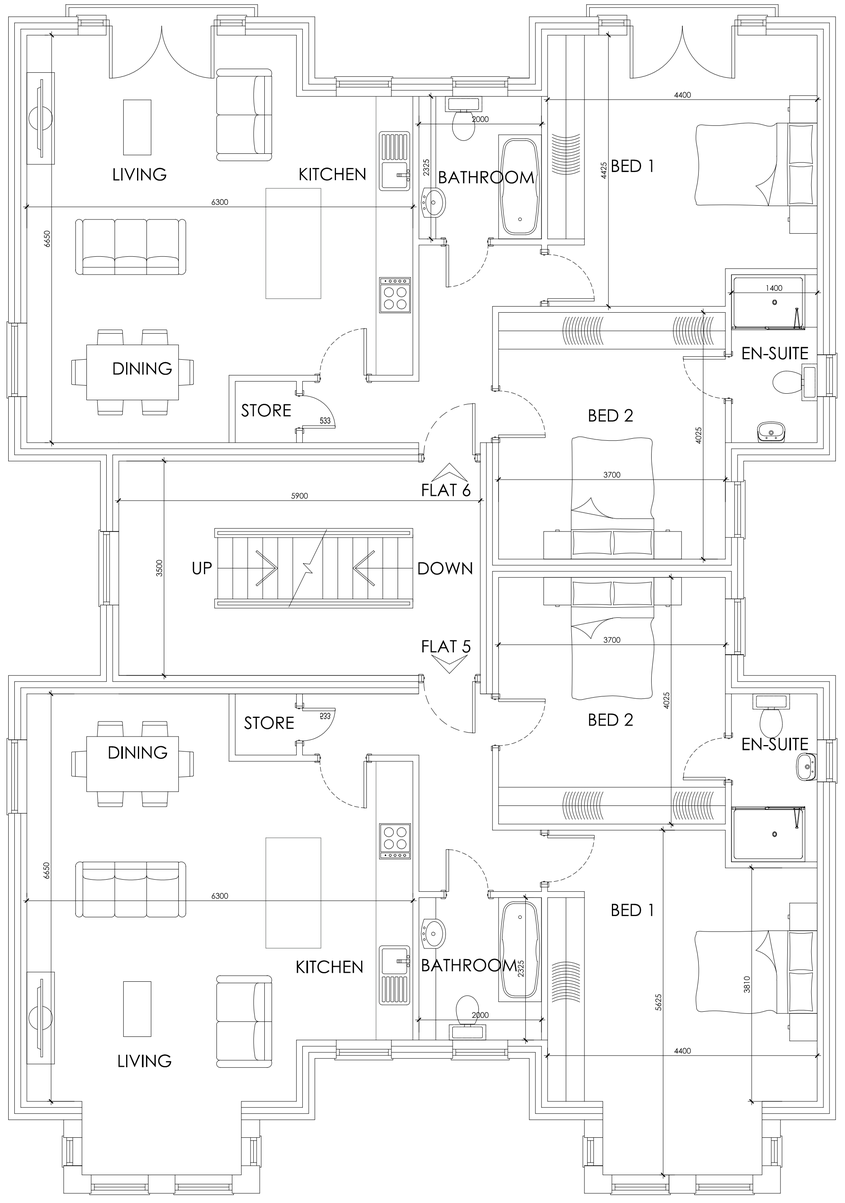

PROPOSED FIRST FLOOR PLAN

SCALE 1:50

White Agus PARTNERSHIP
8 MORSTON BUSINESS PARK,
WHALEY ROAD, BARUGH GREEN,
BARNSLEY.
S75 1HQ
Phone: 01226 208482
Fax: 01226 283030
Email: info@whiteaguspartnership.co.uk
Web: www.whiteaguspartnership.co.uk
ARCHITECTURAL SERVICES AND SURVEYORS

Project. LAND ADJ 34 VICTORIA ROAD BARNSLEY, S70 2BU	Client. MR A.SELBY
Drawing Title. GROUND & FIRST FLOOR	Date. AUGUST 2017 / Scale. 1:50 @ A1
	Ref. 17-089 / Dwg. No. 01 / Rev.

Date	Suffix	Description	Date	Suffix	Description