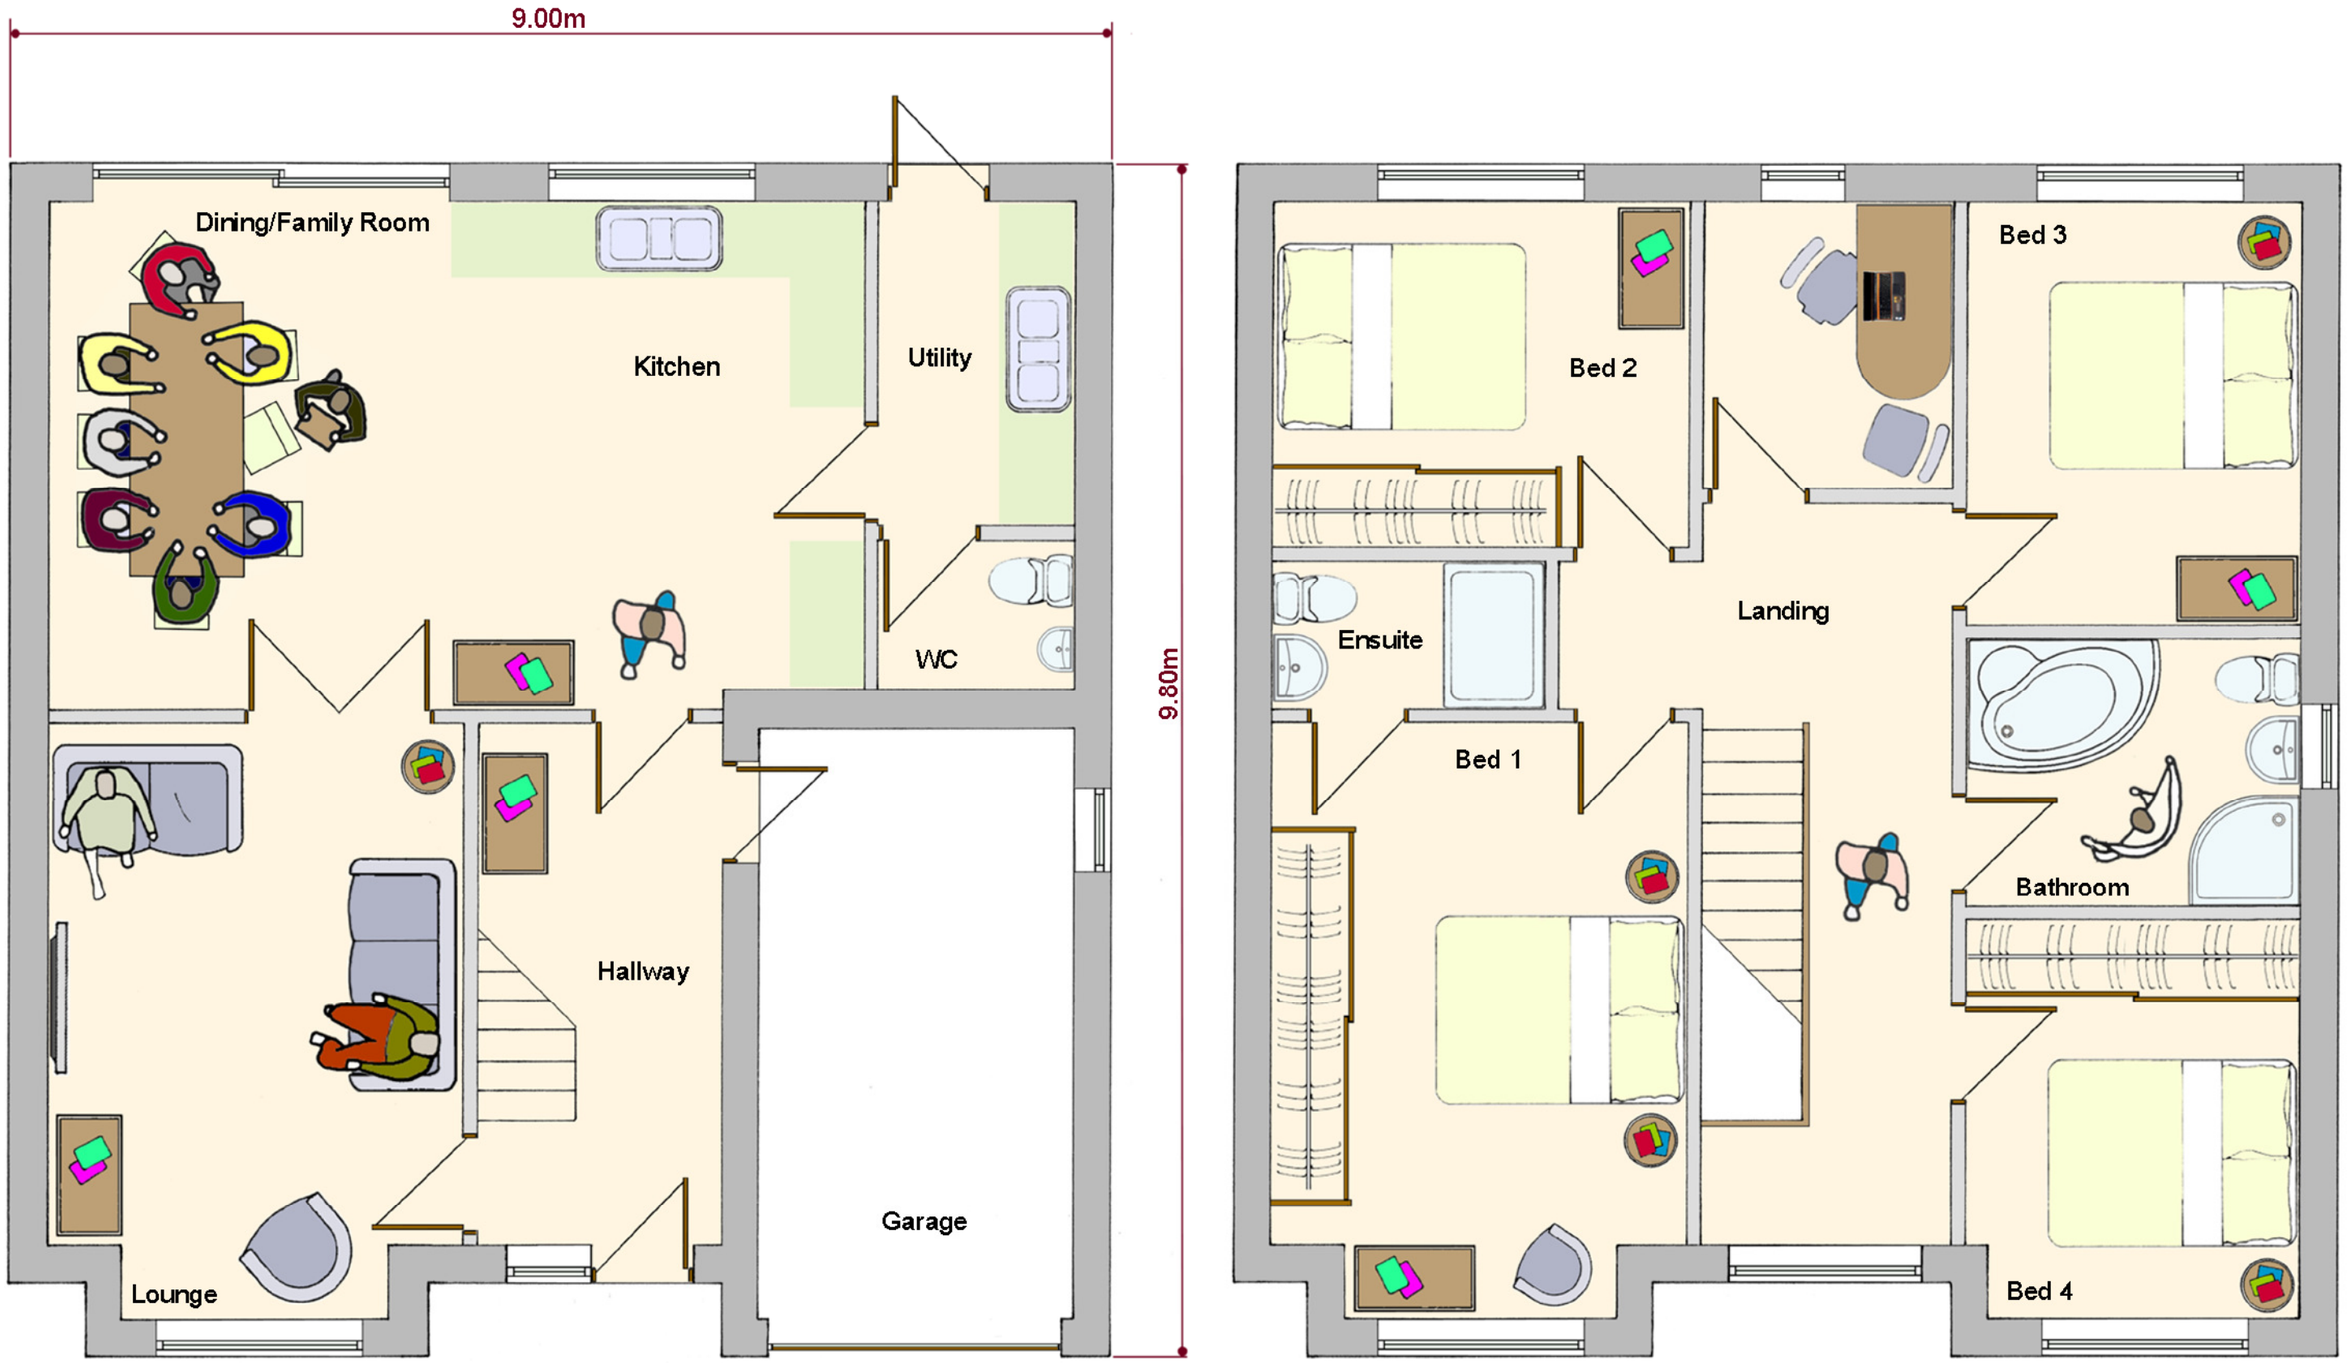


Ground Floor Plan

Scale 1:50

First Floor Plan

Floor Plans to Western Unit

rofos
DESIGN AND TECHNICAL