
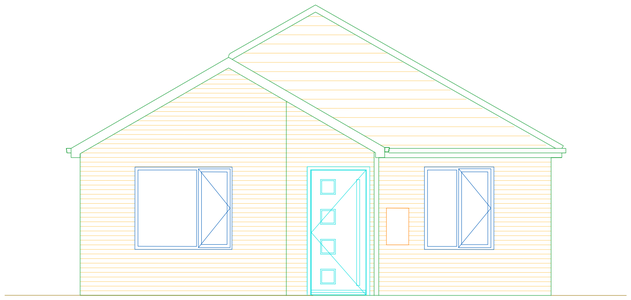


## 01 Front Elevation

1:50

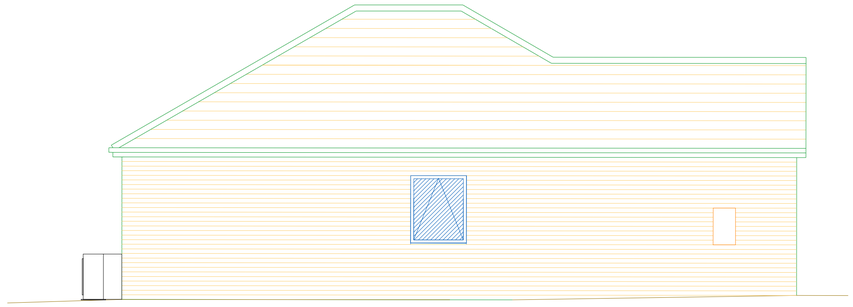


## 02 Side Elevation

1:50




## 03 Rear Elevation

1:50

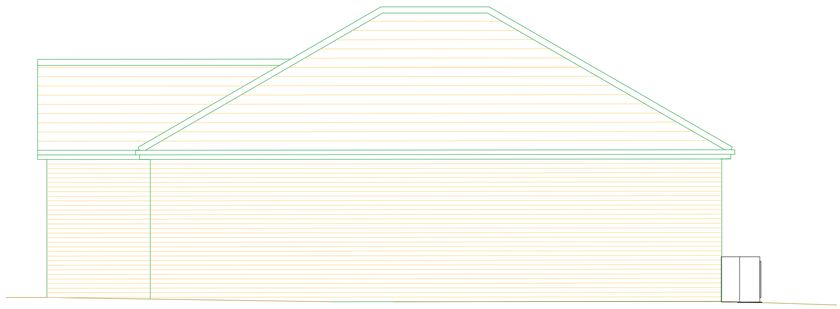

## 04 Side Elevation

1:50

DO NOT SCALE FROM THIS DRAWING. ALL DIMENSIONS TO BE CHECKED ON SITE BY CONTRACTOR. REPORT ANY DISCREPANCIES TO DRAWING AUTHOR AND PROPERTY SERVICES TEAM. DRAWING OR CONTENTS SHOULD NOT BE DUPLICATED WITHOUT PRIOR CONSENT.

DRAWING TO BE READ IN CONJUNCTION WITH ALL OTHER PROJECT DOCUMENTS INCLUDING BUT NOT LIMITED TO DRAWINGS, SPECIFICATIONS, SCHEDULES

0m 0.5 1.0 1.5 3.0m

1:50

NOTES

| Rev | Notes | Date | Issued By |
|---|---|---|---|
| P1 | FIRST ISSUE-PLANNING ISSUE | 17/12/21 | MJY |

BARNSLEY
Metropolitan Borough Council
PROPERTY SERVICES

SERVICE

Housing Growth

PROJECT

Goldthorpe Market

TITLE

2 Bed Detached Bungalow
Proposed Elevations

| PROJECT REF | DRAWING REFERENCE | REV |
|---|---|---|
| 106436 | 00-DR-A-061 | P1 |
| SCALE: 1:50 | DISCIPLINE: ARCHITECTURE | SHEET SIZE: A1 |
| PURPOSE OF ISSUE: PLANNING APPROVAL | | Drawn: MJY / Checked: XX |